TREE and BENCH DEDICATION PLANS for SPRINGETTSBURY TOWNSHIP PARKS

LEGEND

EXISTING TREE OR VEGETATION

PROPOSED LARGE DECIDUOUS SHADE TREE

PROPOSED SMALL TO MEDIUM DECIDUOUS FLOWERING TREE

B PROPOSED BENCH

B EXISTING BENCH

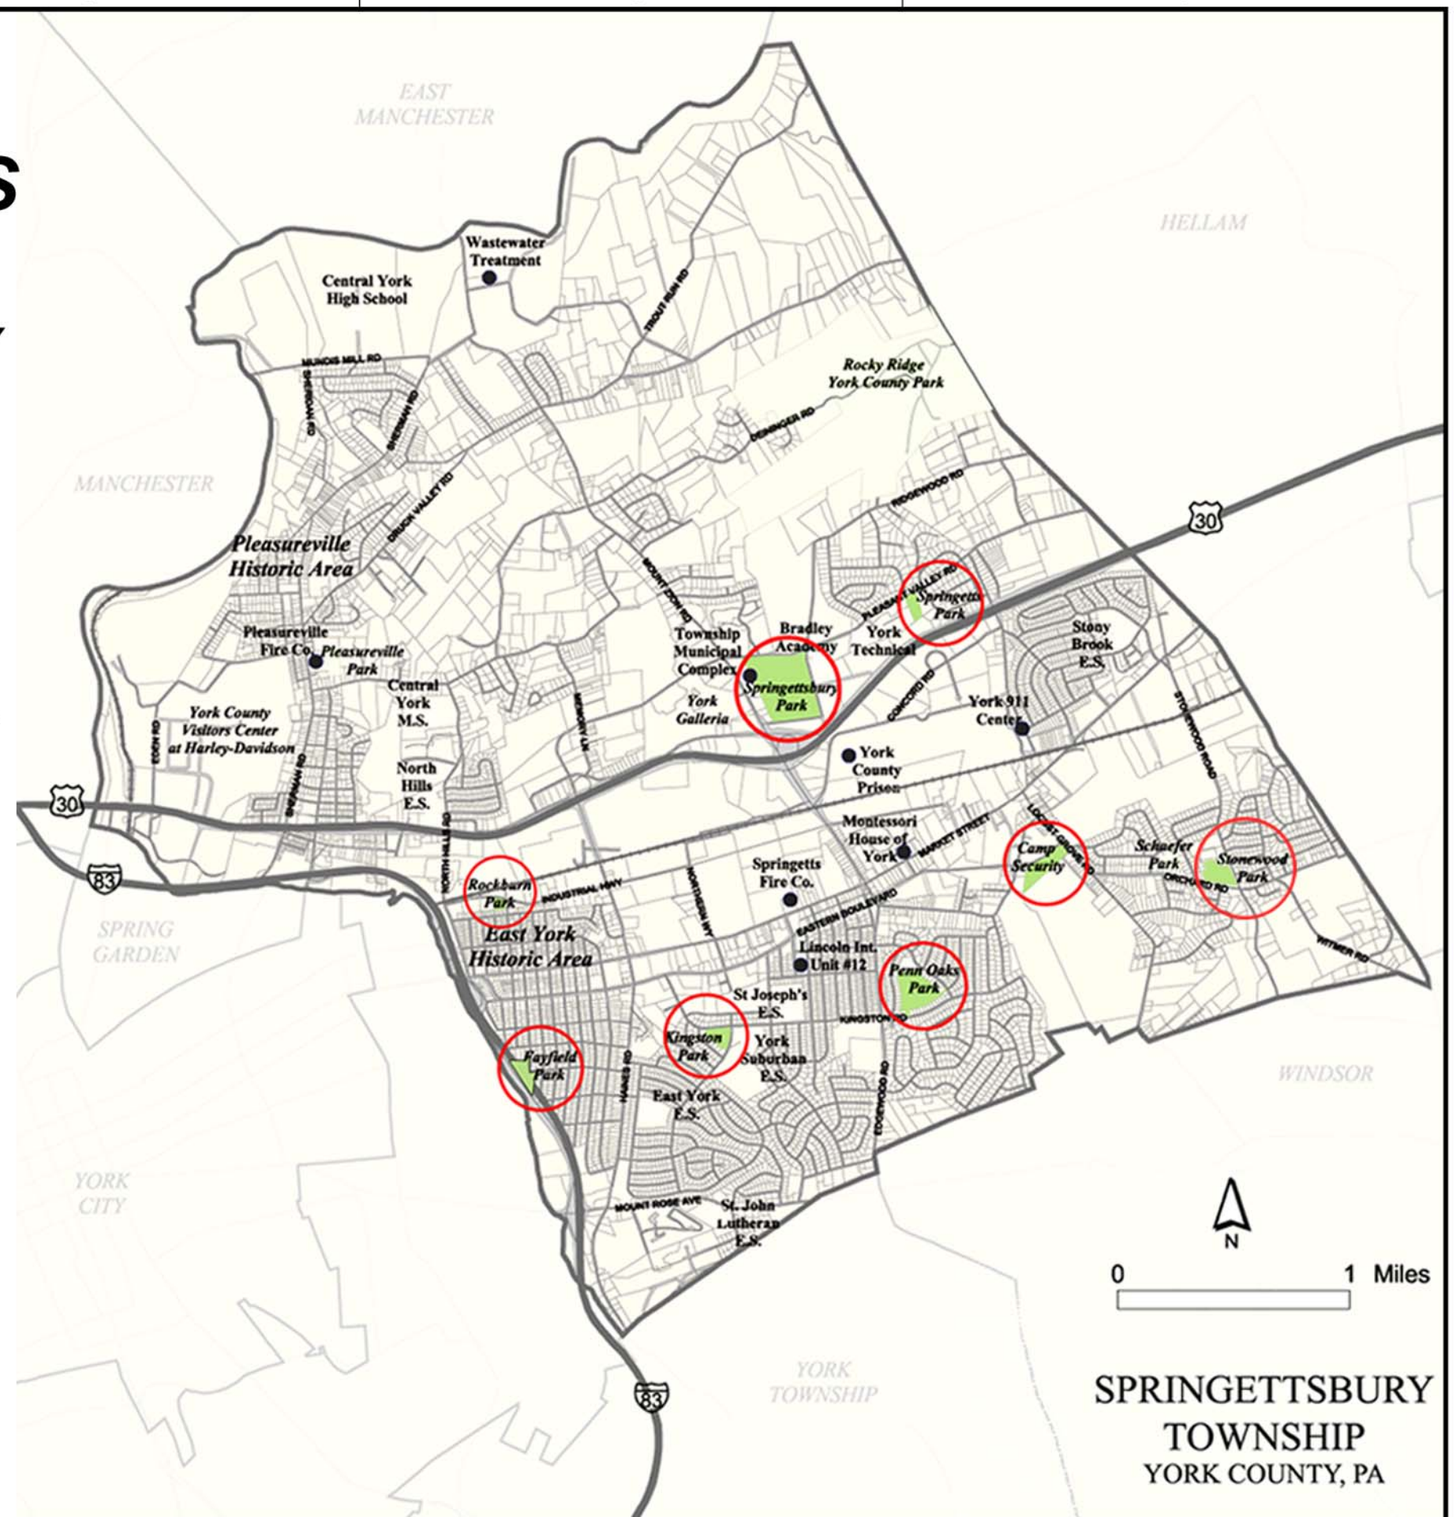

Prepared For:
SPRINGETTSBURY TOWNSHIP
1501 MT.ZION ROAD
YORK, PA 17402
(717)-757-3521
MR. DAVID WENDELL

ysm
Landscape Architects
19 South Newberry Street
York, Pennsylvania 17401
(717) 812-9959 phone
(717) 812-9769 fax
www.ysmla.com

Drawing Title:
COVER SHEET
For:
TREE & BENCH DEDICATION PLANS FOR SPRINGETTSBURY TOWNSHIP PARKS

Scale:
Date: October 2009
By: EKL/AEY
Proj. No: 09SPR-01

PLANT LIST

Botanical Name	Common Name	Installation Size	Root	Spacing	Height At Maturity	Comments
Large Deciduous Shade Tree						
ACER RUBRUM 'RED SUNSET'	RED SUNSET RED MAPLE	2.5"-3" CAL.	B&B	AS SHOWN	50 FEET	
BETULA NIGRA	RIVER BIRCH	2.5"-3" CAL.	B&B	AS SHOWN	50 FEET	SINGLE-STEMMED FORM
FRAXINUS PENNSYLVANICA 'PATMORE'	PATMORE ASH	2.5"-3" CAL.	B&B	AS SHOWN	70 FEET	
Small to Medium Deciduous Flowering Tree						
AMELANCHIER CANADENSIS	SHADBLOW SERVICEBERRY	6-8' HT., HEAVY	B&B	AS SHOWN	20 FEET	MULTI-STEMMED FORM
CERCIS CANADENSIS	EASTERN RED BUD	2"-2.5" CAL.	B&B	AS SHOWN	25 FEET	TREE FORM

Prepared For:
SPRINGETTSBURY TOWNSHIP
1501 MT.ZION ROAD
YORK, PA 17402
(717)-757-3521
MR. DAVID WENDELL

ysm
Landscape Architects
19 South Newberry Street
York, Pennsylvania 17401
(717) 812-9959 phone
(717) 812-9769 fax
www.ysmla.com

Drawing Title:
TREE & BENCH DEDICATION PLANS FOR
SPRINGETTSBURY TOWNSHIP PARKS
For:
CAMP SECURITY PARK

Scale: 1" = 100'-0"
Date: October 2009
By: EKL/AEY
Proj. No: 09SPR-01

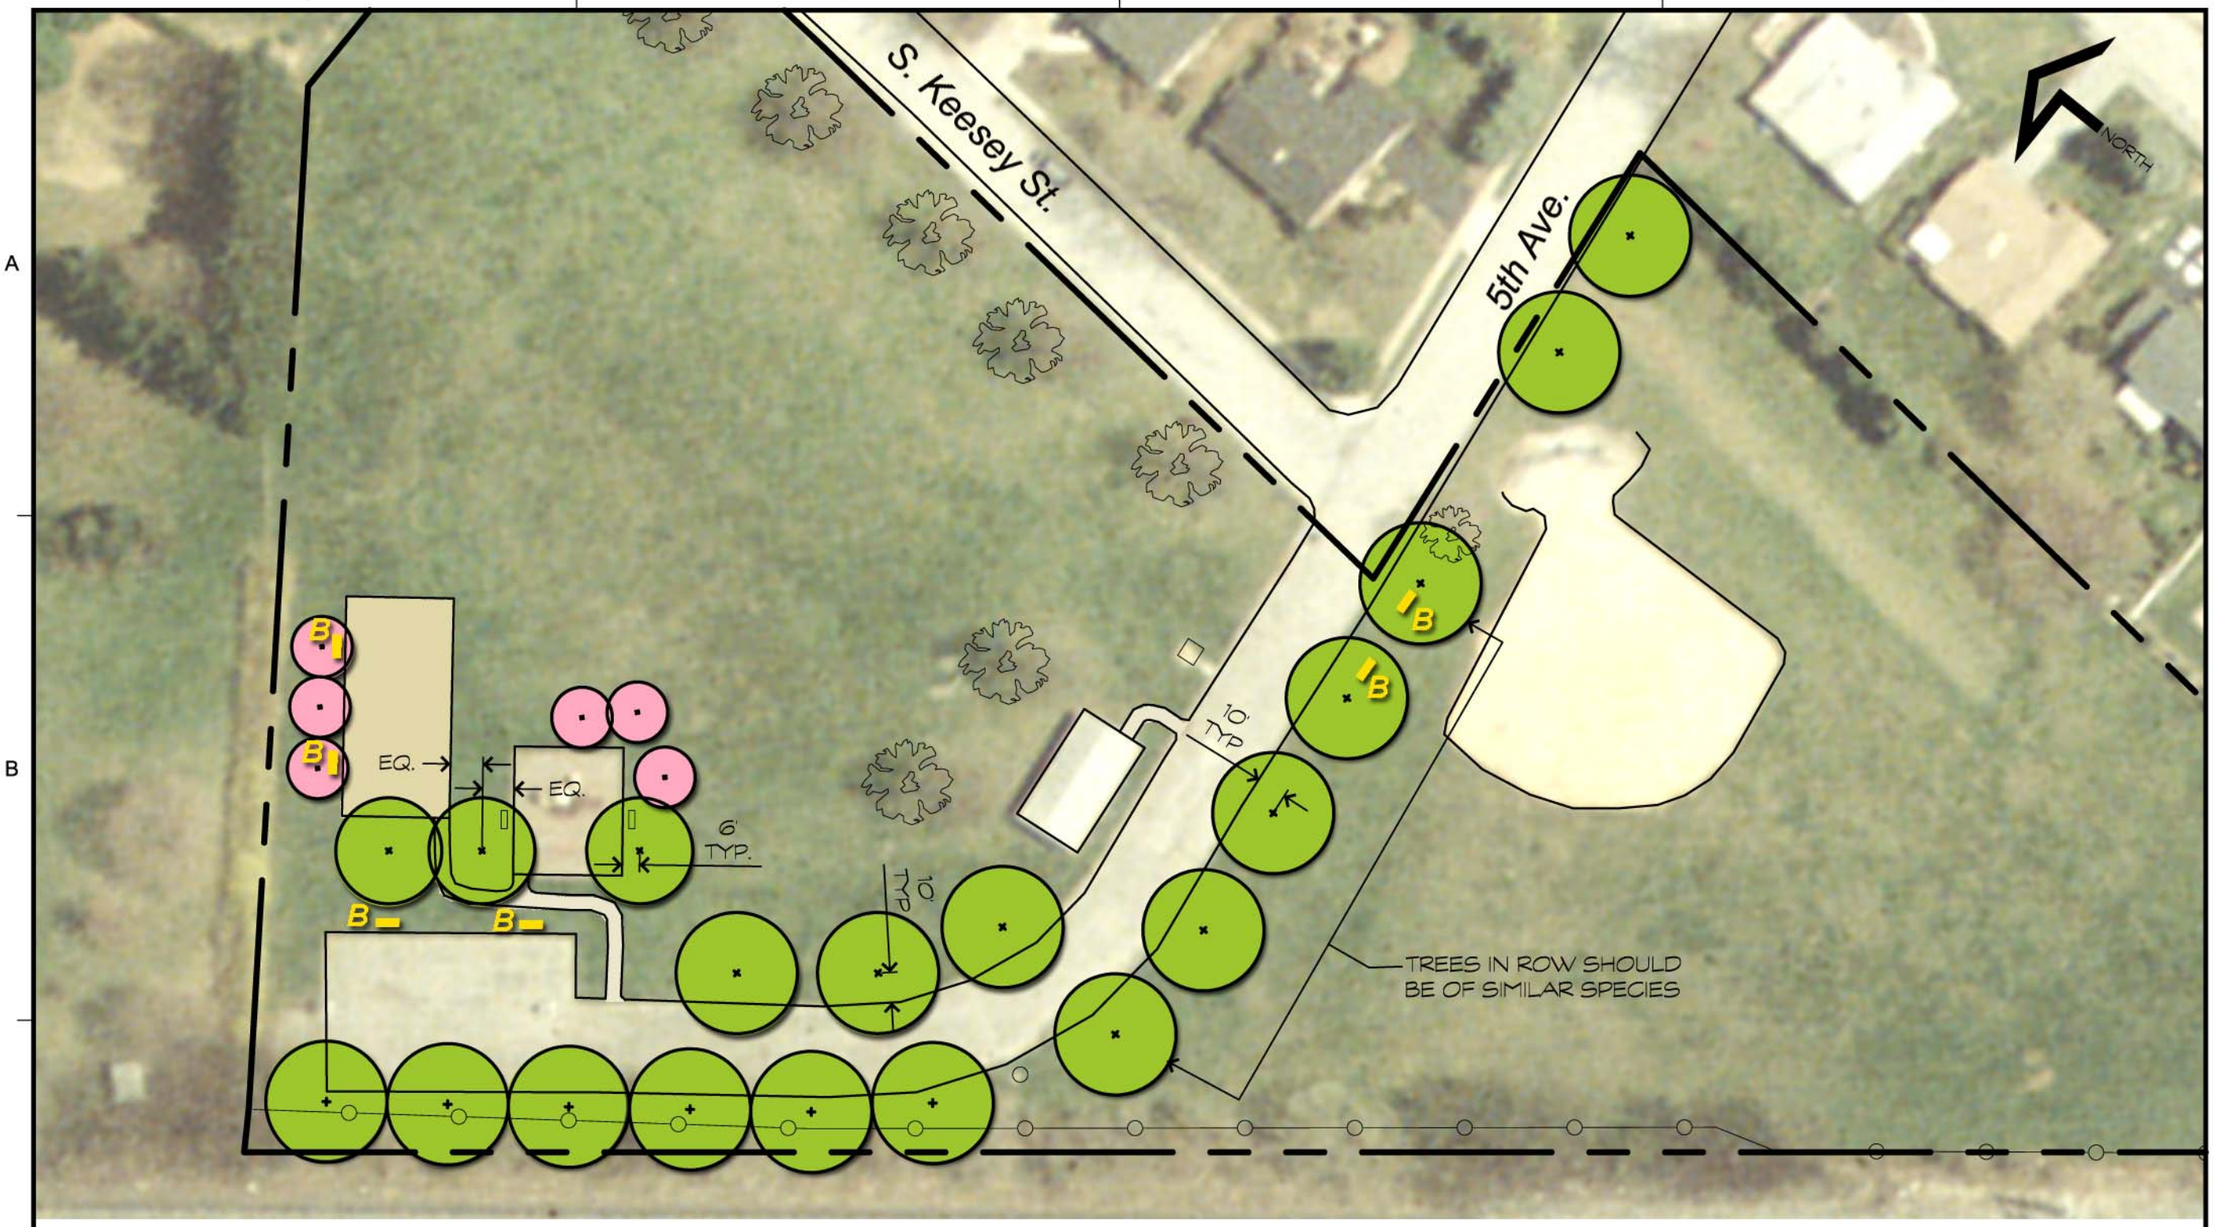

PLANT LIST

Botanical Name	Common Name	Installation Size	Root	Spacing	Height At Maturity	Comments
Large Deciduous Shade Tree						
ACER RUBRUM 'RED SUNSET'	RED SUNSET RED MAPLE	2.5"-3" CAL.	B&B	AS SHOWN	50 FEET	
QUERCUS RUBRA	RED OAK	2.5"-3" CAL.	B&B	AS SHOWN	65 FEET	
PLATANUS X ACERFOLIA 'BLOODGOOD'	BLOODGOOD LONDON PLANE TREE	2.5"-3" CAL.	B&B	AS SHOWN	70 FEET	
Small to Medium Deciduous Flowering Tree						
CERCIS CANADENSIS	EASTERN RED BUD	2"-2.5" CAL.	B&B	AS SHOWN	25 FEET	TREE FORM
CORNUS FLORIDA	FLOWERING DOGWOOD	6-8' HT.	B&B	AS SHOWN	20 FEET	

Prepared For:
SPRINGETTSBURY TOWNSHIP
1501 MT.ZION ROAD
YORK, PA 17402
(717)-757-3521
MR. DAVID WENDELL

ysm
Landscape Architects
19 South Newberry Street
York, Pennsylvania 17401
(717) 812-9959 phone
(717) 812-9769 fax
www.ysmla.com

Drawing Title:
TREE & BENCH DEDICATION PLANS FOR
SPRINGETTSBURY TOWNSHIP PARKS
For:
FAYFIELD PARK

Scale: 1" = 60'-0"
Date: October 2009
By: EKL/AEY
Proj. No: 09SPR-01

PLANT LIST

Botanical Name	Common Name	Installation Size	Root	Spacing	Height At Maturity	Comments
Large Deciduous Shade Trees						
CELTIS OCCIDENTALIS	COMMON HACKBERRY	2.5"-3" CAL.	B&B	AS SHOWN	50 FEET	
QUERCUS COCCINEA	SCARLET OAK	2.5"-3" CAL.	B&B	AS SHOWN	55 FEET	
Small to Medium Deciduous Flowering Trees						
CERCIS CANADENSIS	EASTERN RED BUD	2"-2.5" CAL.	B&B	AS SHOWN	25 FEET	
CORNUS FLORIDA	FLOWERING DOGWOOD	6-8' HT.	B&B	AS SHOWN	20 FEET	
MALUS 'DONALD WYMAN'	DONALD WYMAN CRAB	2"-2.5" CAL.	B&B	AS SHOWN	20 FEET	

Prepared For:
SPRINGETTSBURY TOWNSHIP
1501 MT.ZION ROAD
YORK, PA 17402
(717)-757-3521
MR. DAVID WENDELL

ysm
Landscape Architects
19 South Newberry Street
York, Pennsylvania 17401
(717) 812-9959 phone
(717) 812-9769 fax
www.ysmla.com

Drawing Title:
TREE & BENCH DEDICATION PLANS FOR
SPRINGETTSBURY TOWNSHIP PARKS
For:
KINGSTON PARK

Scale: *1" = 60'-0"*
Date: October 2009
By: EKL/AEY
Proj. No: 09SPR-01

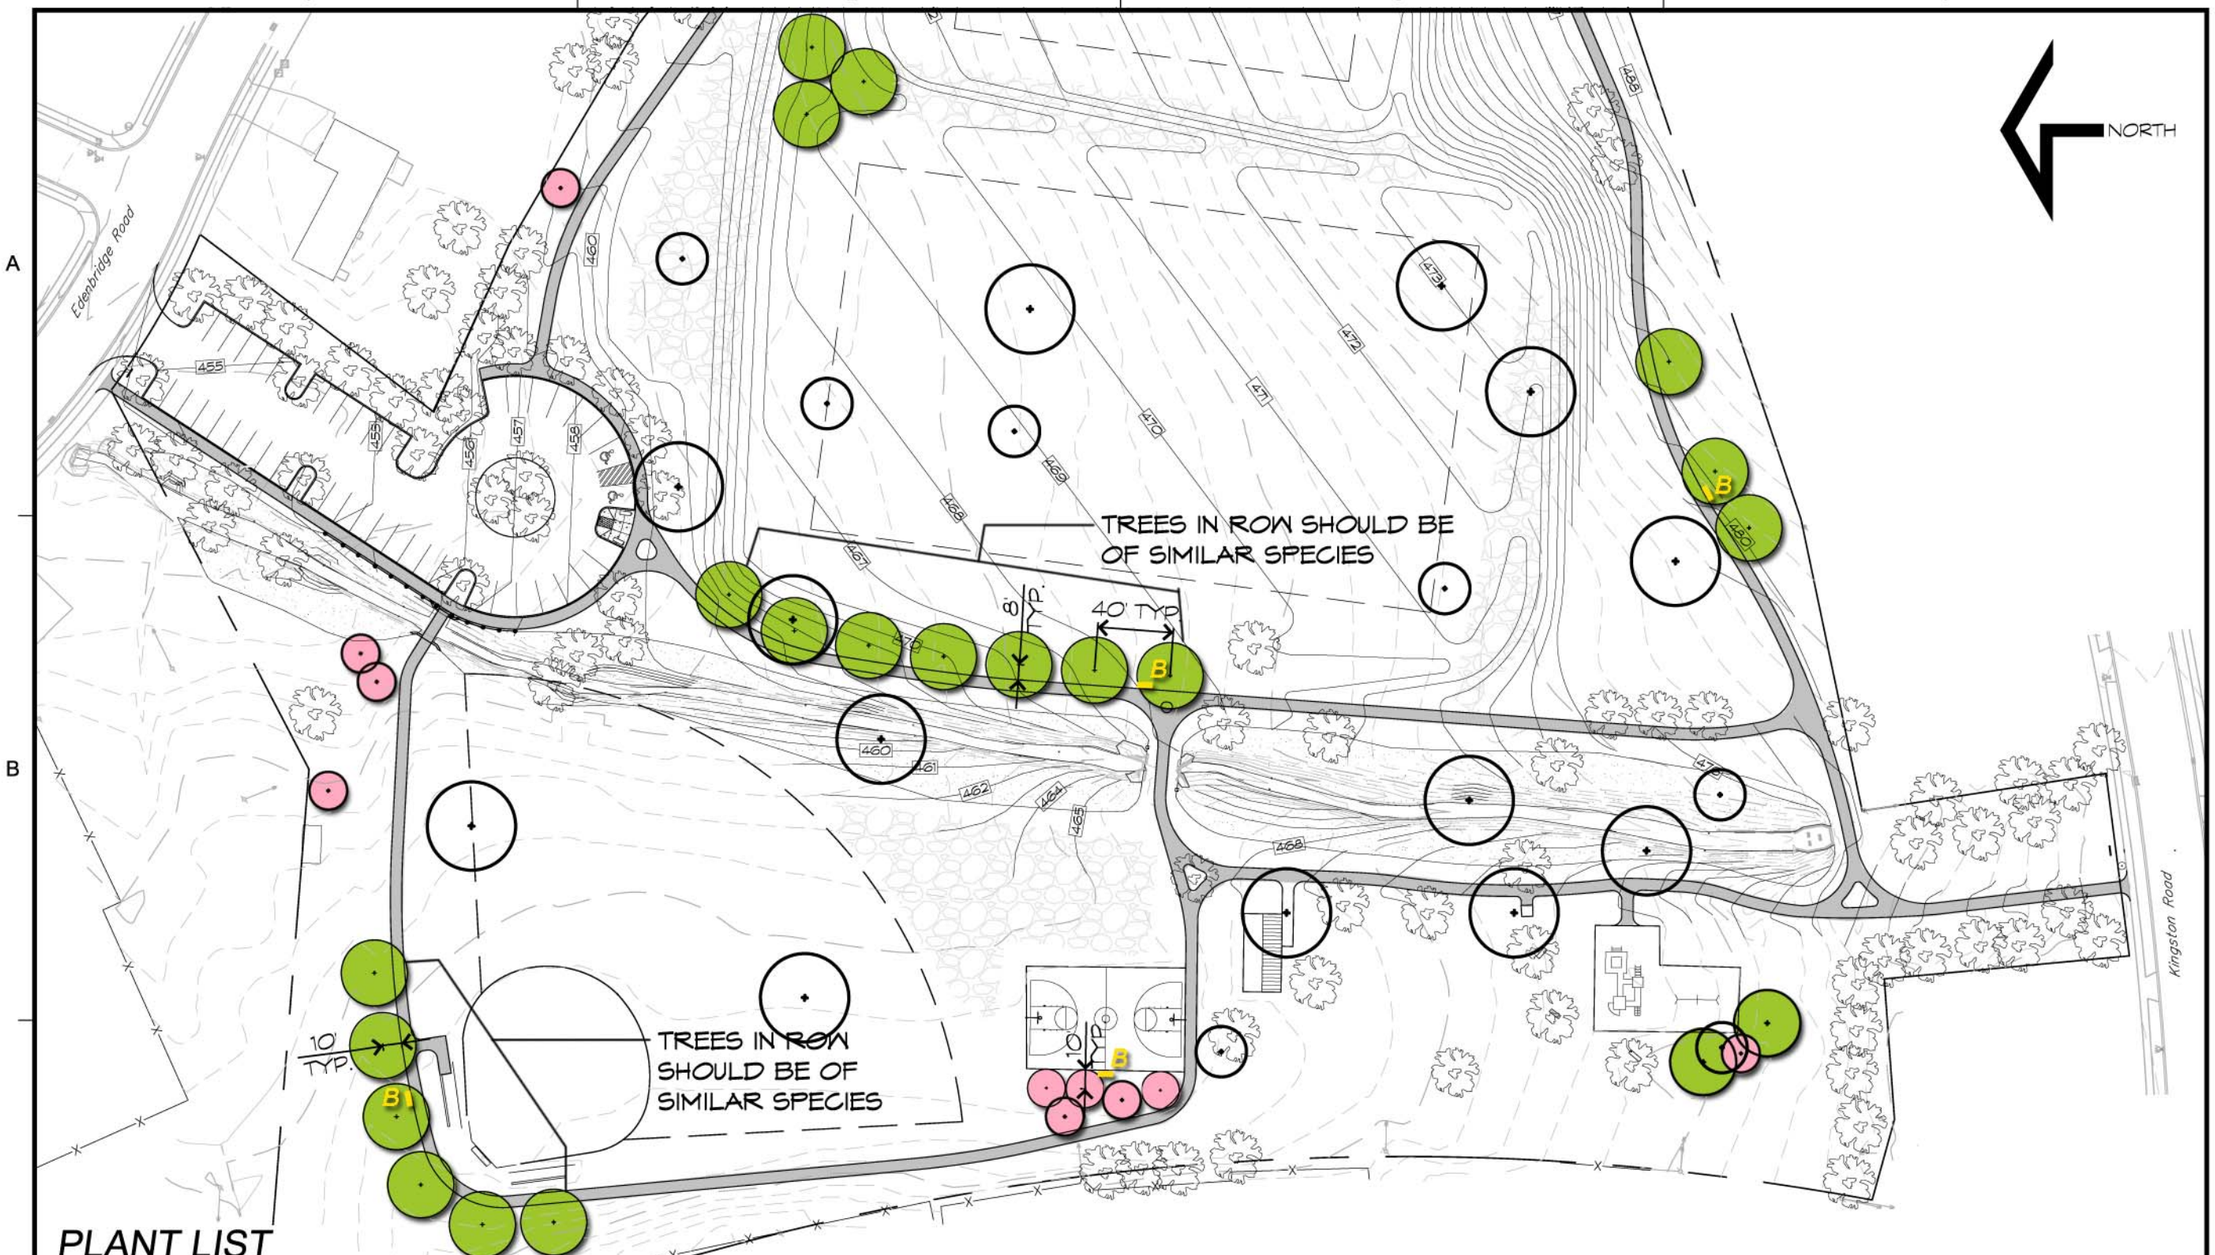

PLANT LIST

Botanical Name	Common Name	Installation Size	Root	Spacing	Height At Maturity	Comments
Large Deciduous Shade Tree						
ACER RUBRUM 'RED SUNSET'	RED SUNSET RED MAPLE	2.5"-3" CAL.	B&B	AS SHOWN	50 FEET	
CELTIS OCCIDENTALIS	COMMON HACKBERRY	2.5"-3" CAL.	B&B	AS SHOWN	50 FEET	
QUERCUS IMBRICARIA	SHINGLE OAK	2.5"-3" CAL.	B&B	AS SHOWN	50 FEET	
Small to Medium Deciduous Flowering Tree						
MALUS 'DONALD WYMAN'	DONALD WYMAN CRAB	2"-2.5" CAL.	B&B	AS SHOWN	20 FEET	
AMELANCHIER CANADENSIS	SHADBLOW SERVICEBERRY	6-8' HT., HEAVY	B&B	AS SHOWN	25 FEET	MULTI-STEMMED CLUMP FORM

Prepared For:
SPRINGETTSBURY TOWNSHIP
1501 MT.ZION ROAD
YORK, PA 17402
(717)-757-3521
MR. DAVID WENDELL

ysm
Landscape Architects
19 South Newberry Street
York, Pennsylvania 17401
(717) 812-9959 phone
(717) 812-9769 fax
www.ysmla.com

Drawing Title:
TREE & BENCH DEDICATION PLANS FOR
SPRINGETTSBURY TOWNSHIP PARKS
For:
PENN OAKS PARK

Scale: *1" = 80'-0"*
Date: October 2009
By: EKL/AEY
Proj. No: 09SPR-01

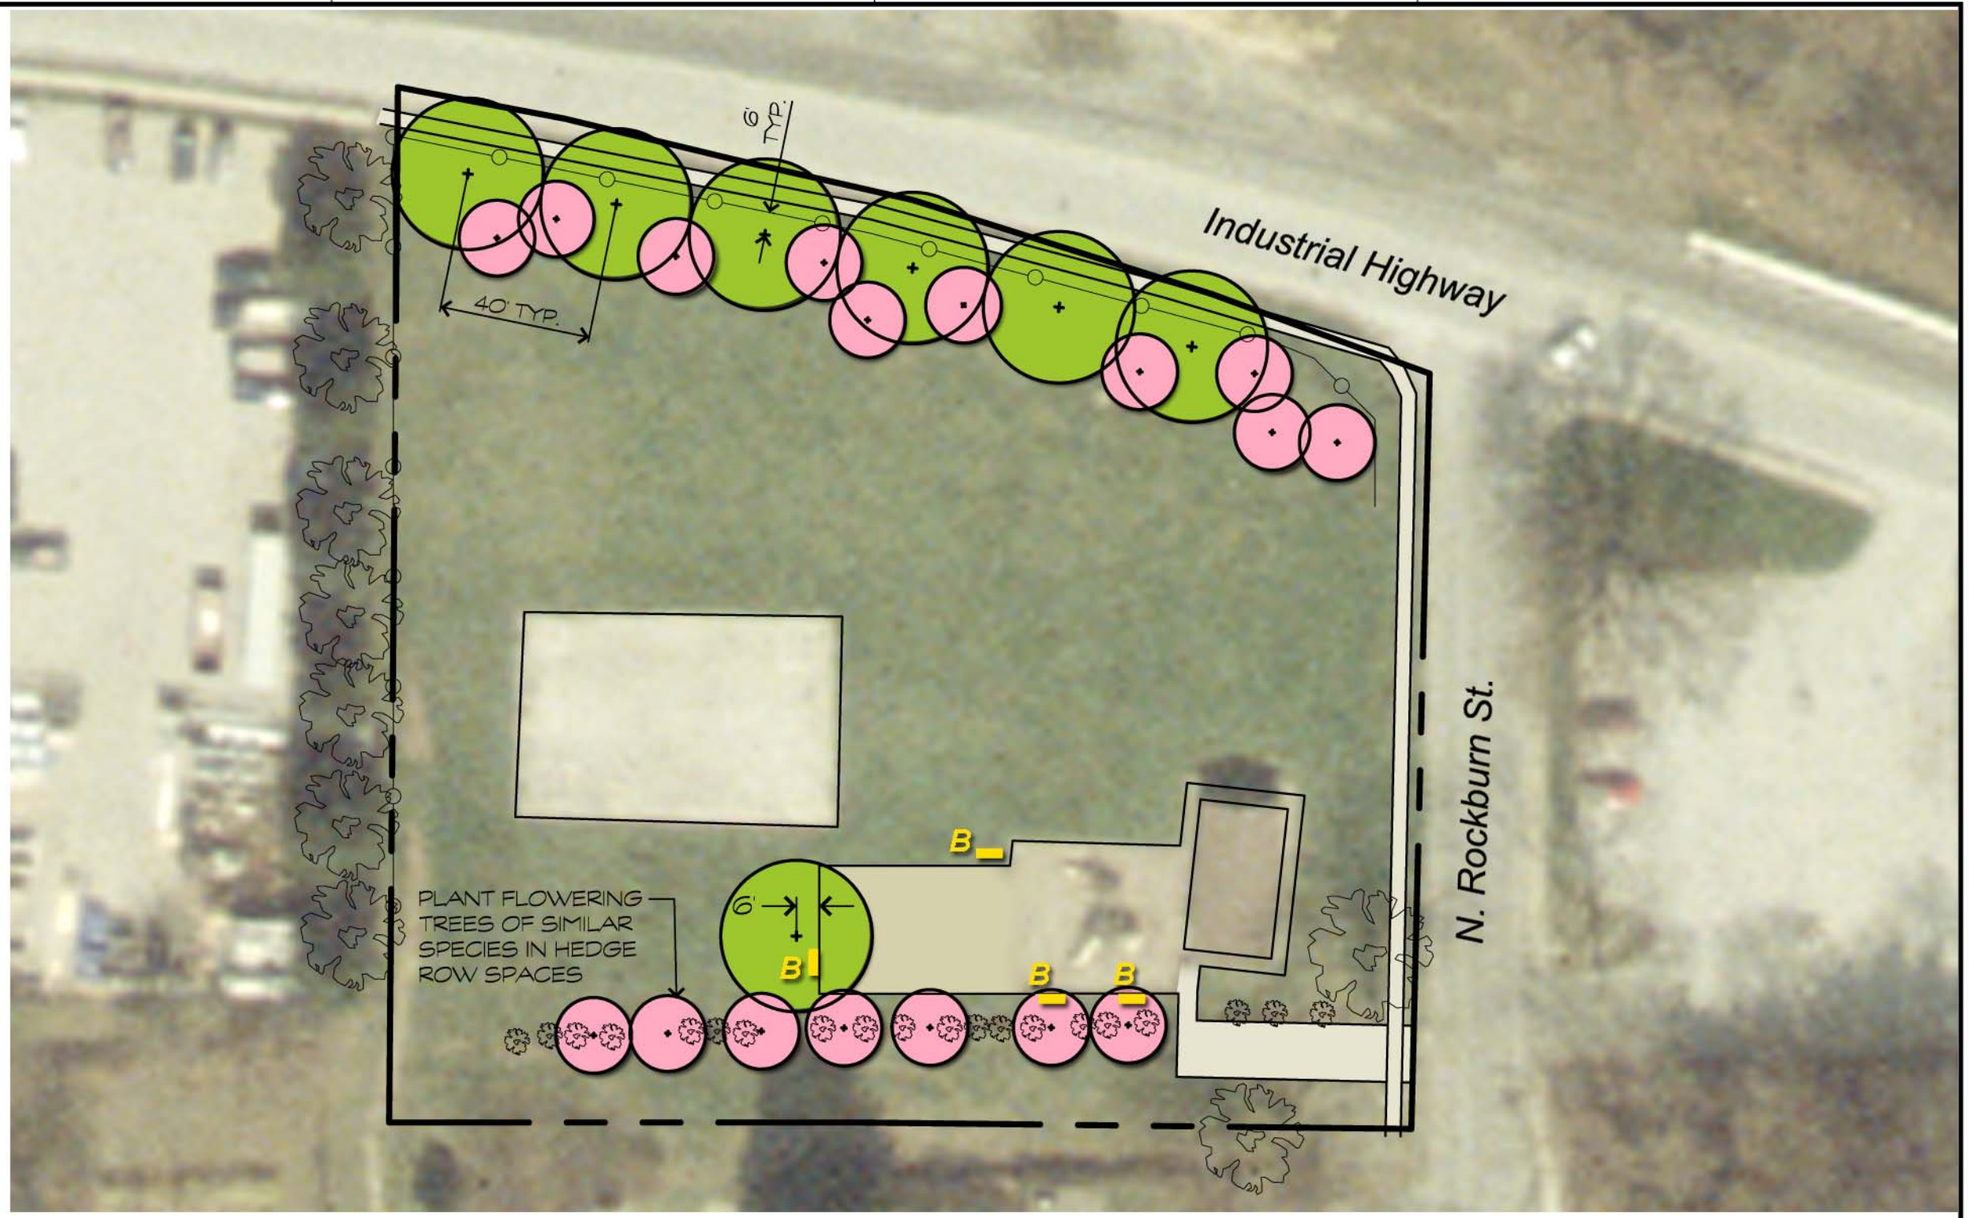

PLANT LIST

Botanical Name	Common Name	Installation Size	Root	Spacing	Height At Maturity	Comments
Large Deciduous Shade Tree						
QUERCUS SHUMARDII	SHUMARD OAK	2.5"-3" CAL.	B&B	AS SHOWN	70 FEET	
PLATANUS X ACERFOLIA 'BLOODGOOD'	BLOODGOOD LONDON PLANE TREE	2.5"-3" CAL.	B&B	AS SHOWN	70 FEET	
Small to Medium Deciduous Flowering Tree						
AMELANCHIER CANADENSIS	SHADBLOW SERVICEBERRY	6-8' HT., HEAVY	B&B	AS SHOWN	25 FEET	MULTI-STEMMED CLUMP FORM
CERCIS CANADENSIS	EASTERN RED BUD	2"-2.5" CAL.	B&B	AS SHOWN	25 FEET	SINGLE-STEMMED TREE FORM
CORNUS FLORIDA	FLOWERING DOGWOOD	6-8' HT.	B&B	AS SHOWN	20 FEET	

Prepared For:
SPRINGETTSBURY TOWNSHIP
1501 MT.ZION ROAD
YORK, PA 17402
(717)-757-3521
MR. DAVID WENDELL

ysm
Landscape Architects
19 South Newberry Street
York, Pennsylvania 17401
(717) 812-9959 phone
(717) 812-9769 fax
www.ysmla.com

Drawing Title:
TREE & BENCH DEDICATION PLANS FOR
SPRINGETTSBURY TOWNSHIP PARKS
For:
ROCKBURN PARK

Scale: 1" = 40'-0"
Date: October 2009
By: EKL/AEY
Proj. No: 09SPR-01

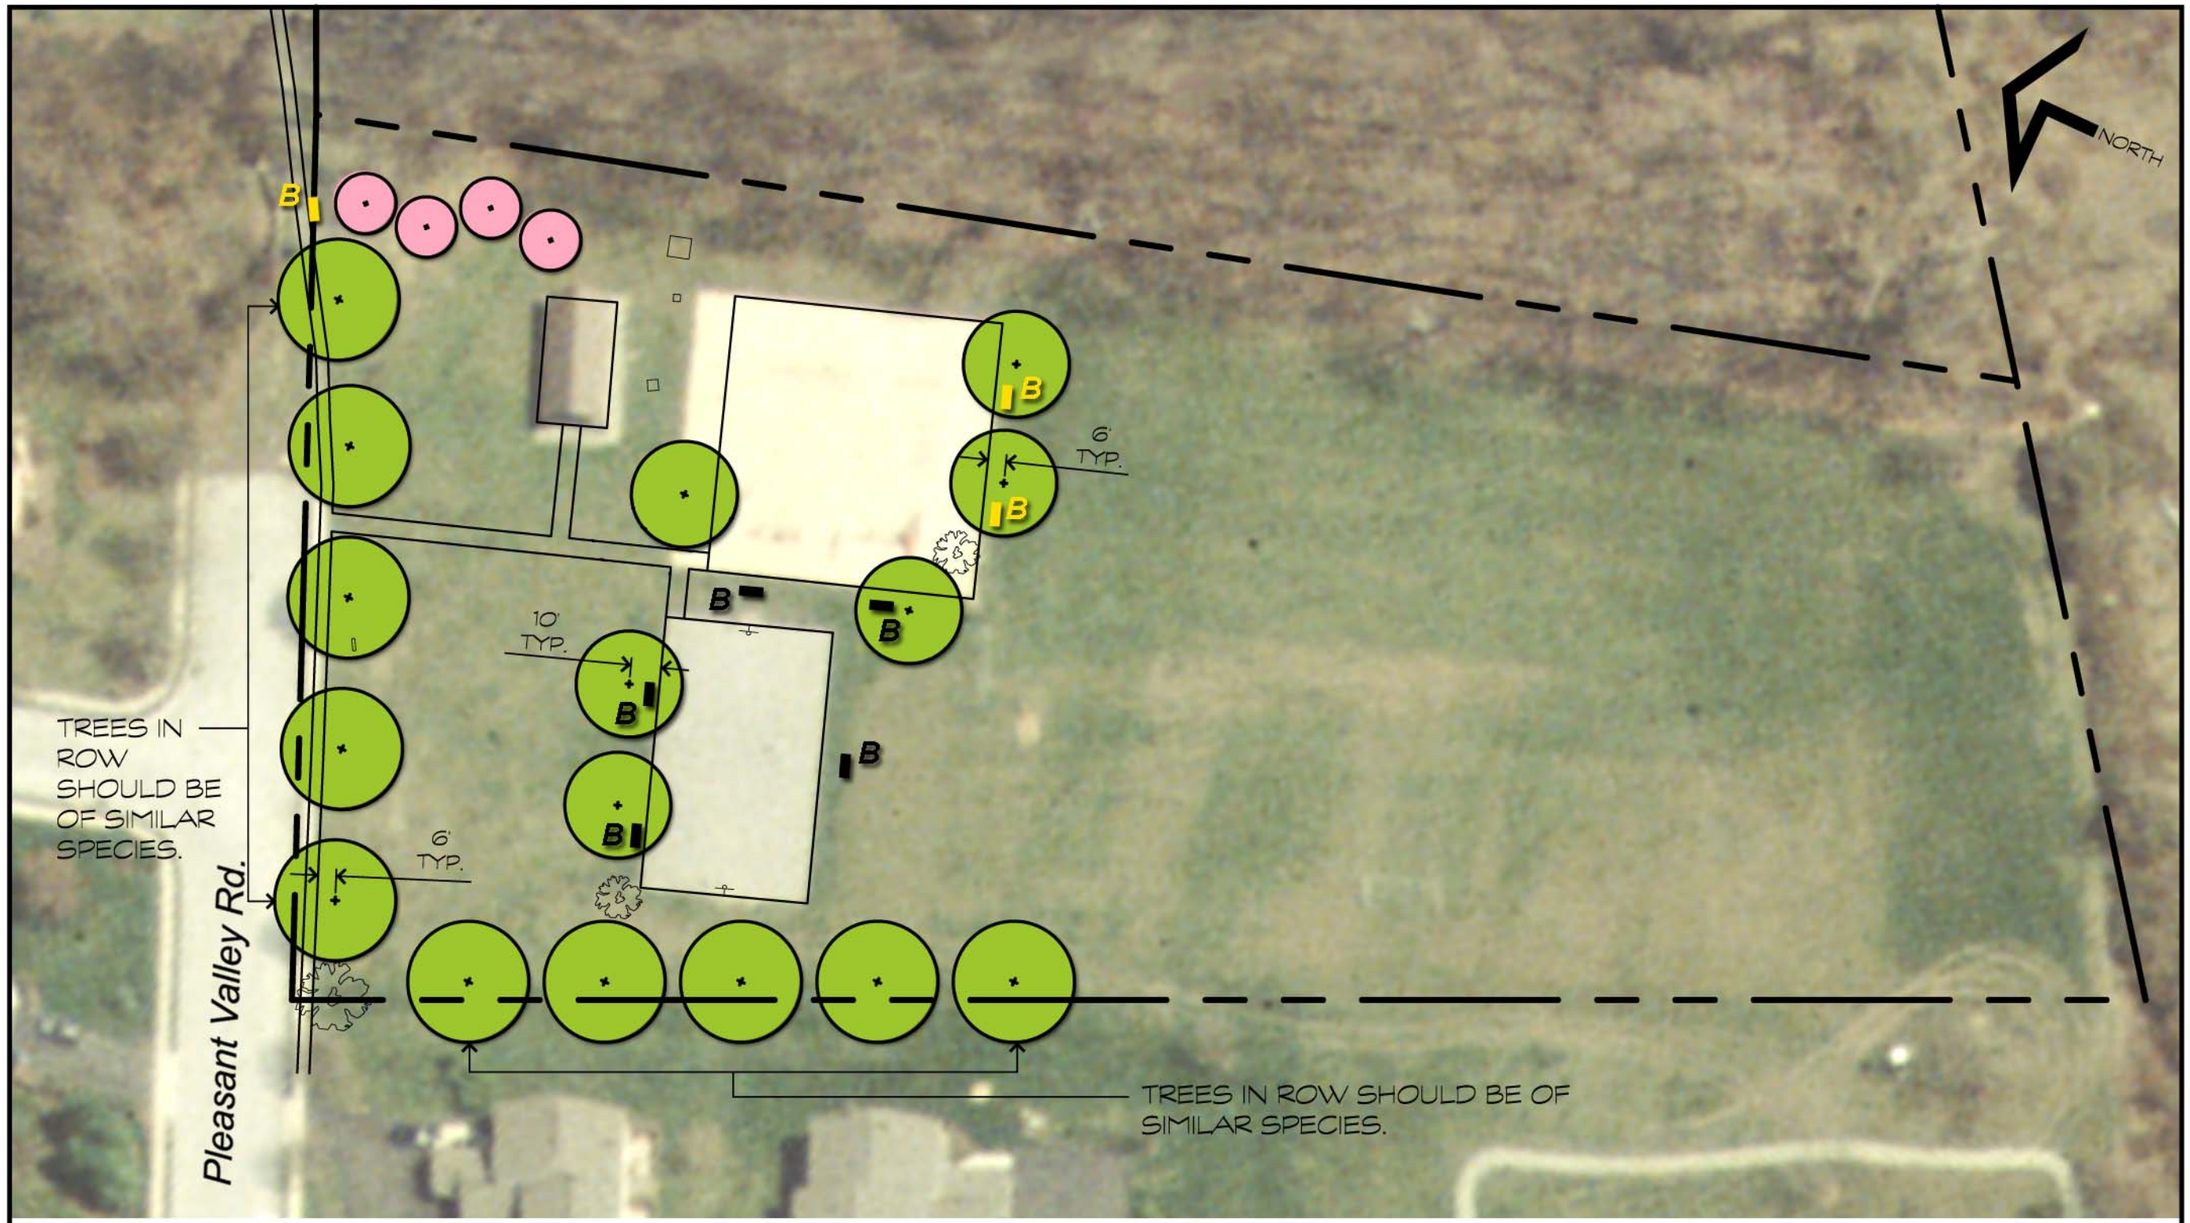

PLANT LIST

Botanical Name	Common Name	Installation Size	Root	Spacing	Height At Maturity	Comments
Large Deciduous Shade Tree						
CLADRASTIS LUTEA	YELLOWOOD	2.5"-3" CAL.	B&B	AS SHOWN	40 FEET	
QUERCUS IMBRICARIA	SHINGLE OAK	2.5"-3" CAL.	B&B	AS SHOWN	60 FEET	
QUERCUS RUBRA	RED OAK	2.5"-3" CAL.	B&B	AS SHOWN	65 FEET	
Small to Medium Deciduous Flowering Tree						
AMELANCHIER CANADENSIS	SHADBLOW SERVICEBERRY	6-8' HT., HEAVY	B&B	AS SHOWN	20 FEET	MULTI-STEMMED FORM
CORNUS FLORIDA	FLOWERING DOGWOOD	6-8' HT.	B&B	AS SHOWN	20 FEET	

Prepared For:
SPRINGETTSBURY TOWNSHIP
1501 MT.ZION ROAD
YORK, PA 17402
(717)-757-3521
MR. DAVID WENDELL

ysm
Landscape Architects
19 South Newberry Street
York, Pennsylvania 17401
(717) 812-9959 phone
(717) 812-9769 fax
www.ysmla.com

Drawing Title:
TREE & BENCH DEDICATION PLANS FOR
SPRINGETTSBURY TOWNSHIP PARKS
For:
SPRINGETTS OAKS PARK

Scale: 1" = 50'-0"
Date: October 2009
By: EKL/AEY
Proj. No: 09SPR-01

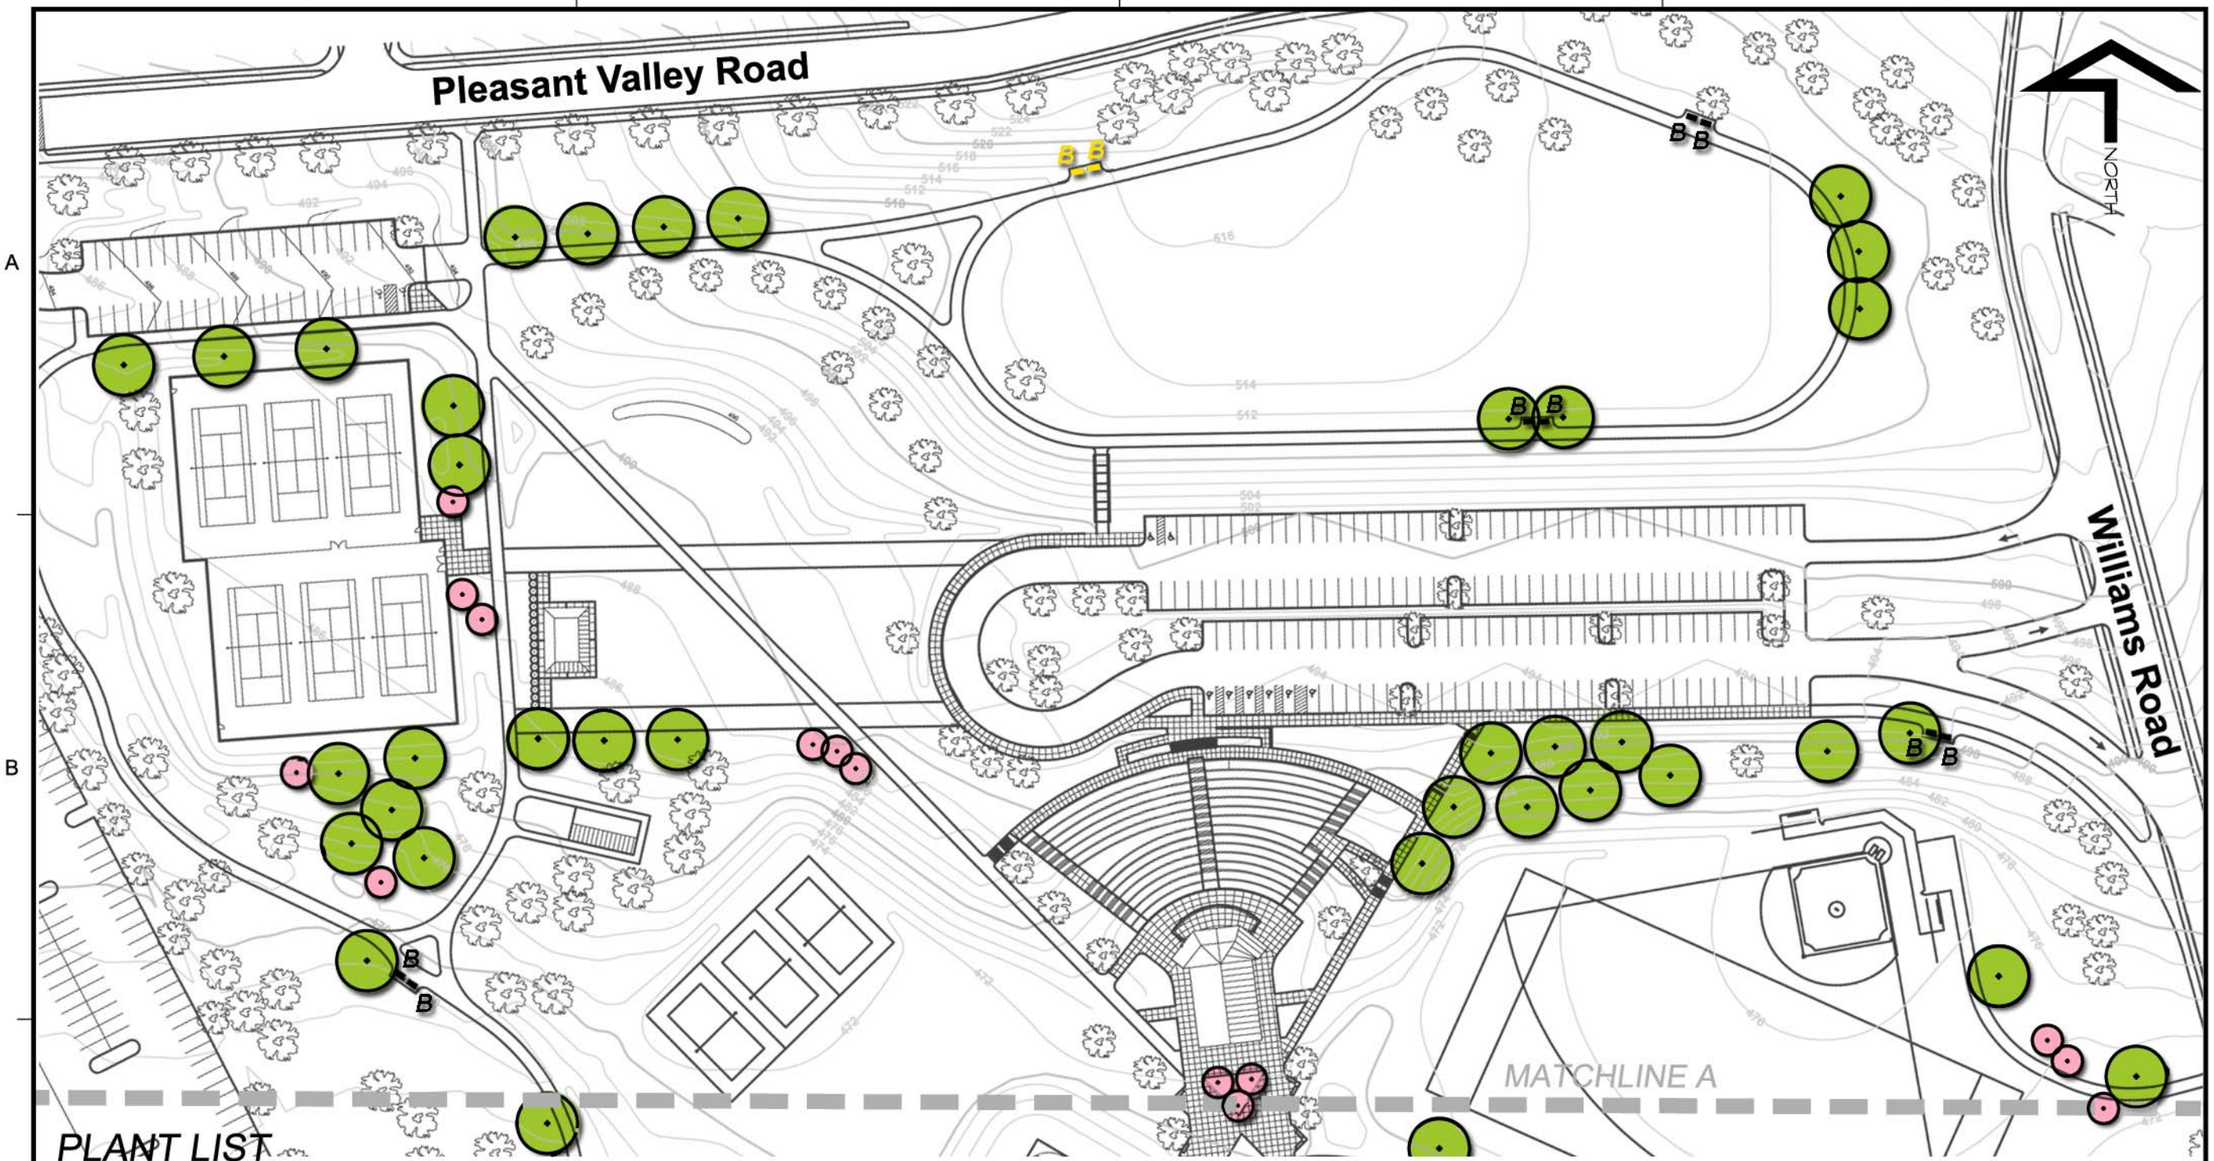

PLANT LIST

Botanical Name	Common Name	Installation Size	Root	Spacing	Height At Maturity	Comments
Large Deciduous Shade Tree						
CELTIS OCCIDENTALIS	COMMON HACKBERRY	2.5"-3" CAL.	B&B	AS SHOWN	50 FEET	
CLADRASTIS LUTEA	YELLOWWOOD	2.5"-3" CAL.	B&B	AS SHOWN	40 FEET	
FRAXINUS PENNSYLVANICA 'PATMORE'	PATMORE ASH	2.5"-3" CAL.	B&B	AS SHOWN	45 FEET	
QUERCUS IMBRICARIA	SHINGLE OAK	2.5"-3" CAL.	B&B	AS SHOWN	65 FEET	
PLATANUS X ACERFOLIA 'BLOODGOOD'	BLOODGOOD LONDON PLANE TREE	2.5"-3" CAL.	B&B	AS SHOWN	70 FEET	
Small to Medium Deciduous Flowering Tree						
AMELANCHIER CANADENSIS	SHADBLOW SERVICEBERRY	6-8' HT., HEAVY	B&B	AS SHOWN	20 FEET	MULTI-STEMMED FORM
CORNUS FLORIDA	FLOWERING DOGWOOD	6-8' HT.	B&B	AS SHOWN	20 FEET	
MALUS 'DONALD WYMAN'	DONALD WYMAN CRAB	2"-2.5" CAL.	B&B	AS SHOWN	20 FEET	

Prepared For:
SPRINGETTSBURY TOWNSHIP
1501 MT.ZION ROAD
YORK, PA 17402
(717)-757-3521
MR. DAVID WENDELL

ysm
Landscape Architects
19 South Newberry Street
York, Pennsylvania 17401
(717) 812-9959 phone
(717) 812-9769 fax
www.ysmla.com

Drawing Title:
TREE & BENCH DEDICATION PLANS FOR
SPRINGETTSBURY TOWNSHIP PARKS
For:
SPRINGETTSBURY TWP PARK NORTH

Scale: 1" = 100'-0"
Date: October 2009
By: EKL/AEY
Proj. No: 09SPR-01

PLANT LIST

Botanical Name	Common Name	Installation Size	Root	Spacing	Height At Maturity	Comments
Large Deciduous Shade Tree						
CELTIS OCCIDENTALIS	COMMON HACKBERRY	2.5"-3" CAL.	B&B	AS SHOWN	50 FEET	
CLADRASTIS LUTEA	YELLOW WOOD	2.5"-3" CAL.	B&B	AS SHOWN	40 FEET	
FRAXINUS PENNSYLVANICA 'PATMORE'	PATMORE ASH	2.5"-3" CAL.	B&B	AS SHOWN	45 FEET	
QUERCUS IMBRICARIA	SHINGLE OAK	2.5"-3" CAL.	B&B	AS SHOWN	65 FEET	
PLATANUS X ACERFOLIA 'BLOODGOOD'	BLOODGOOD LONDON PLANE TREE	2.5"-3" CAL.	B&B	AS SHOWN	70 FEET	
Small to Medium Deciduous Flowering Tree						
AMELANCHIER CANADENSIS	SHADBLOW SERVICEBERRY	6-8' HT., HEAVY	B&B	AS SHOWN	20 FEET	MULTI-STEMMED FORM
CORNUS FLORIDA	WHITE FLOWERING DOGWOOD	6-8' HT.	B&B	AS SHOWN	20 FEET	WHITE FLOWERING
MALUS 'DONALD WYMAN'	DONALD WYMAN CRAB	2"-2.5" CAL.	B&B	AS SHOWN	20 FEET	

Prepared For:
SPRINGETTSBURY TOWNSHIP
1501 MT.ZION ROAD
YORK, PA 17402
(717)-757-3521
MR. DAVID WENDELL

ysm
Landscape Architects
19 South Newberry Street
York, Pennsylvania 17401
(717) 812-9959 phone
(717) 812-9769 fax
www.ysmla.com

Drawing Title:
TREE & BENCH DEDICATION PLANS FOR
SPRINGETTSBURY TOWNSHIP PARKS
For:
SPRINGETTSBURY TWP PARK SOUTH

Scale: 1" = 100'-0"
Date: October 2009
By: EKL/AEY
Proj. No: 09SPR-01

PLANT LIST

Botanical Name	Common Name	Installation Size	Root	Spacing	Height At Maturity	Comments
Large Deciduous Shade Tree						
BETULA NIGRA	RIVER BIRCH	2.5"-3" CAL.	B&B	AS SHOWN	50 FEET	SINGLE-STEMMED FORM
FRAXINUS PENNSYLVANICA 'PATMORE'	PATMORE ASH	2.5"-3" CAL.	B&B	AS SHOWN	70 FEET	
Small to Medium Deciduous Flowering Tree						
AMELANCHIER CANADENSIS	SHADBLOW SERVICEBERRY	6-8' HT., HEAVY	B&B	AS SHOWN	20 FEET	MULTI-STEMMED FORM
CERCIS CANADENSIS	EASTERN RED BUD	2"-2.5" CAL.	B&B	AS SHOWN	25 FEET	TREE FORM
CORNUS FLORIDA	FLOWERING DOGWOOD	6-8' HT.	B&B	AS SHOWN	20 FEET	

Prepared For:
SPRINGETTSBURY TOWNSHIP
1501 MT.ZION ROAD
YORK, PA 17402
(717)-757-3521
MR. DAVID WENDELL

ysm
Landscape Architects
19 South Newberry Street
York, Pennsylvania 17401
(717) 812-9959 phone
(717) 812-9769 fax
www.ysmla.com

Drawing Title:
TREE & BENCH DEDICATION PLANS FOR
SPRINGETTSBURY TOWNSHIP PARKS
For:
STONEWOOD PARK

Scale: *1" = 80'-0"*
Date: October 2009
By: EKL/AEY
Proj. No: 09SPR-01

Appendix A - Bench and Plaque Options

Bench Option 1 - Springettsbury Twp. Park Only

Bench Option 2 - Other Municipal Parks

Dedication Plaque Option

Prepared For:
SPRINGETTSBURY TOWNSHIP
1501 MT.ZION ROAD
YORK, PA 17402
(717)-757-3521
MR. DAVID WENDELL

ysm
Landscape Architects
19 South Newberry Street
York, Pennsylvania 17401
(717) 812-9959 phone
(717) 812-9769 fax
www.ysmla.com

Drawing Title:
Appendix A - Bench and Plaque Options
For:
TREE & BENCH DEDICATION PLANS FOR
SPRINGETTSBURY TOWNSHIP PARKS

Scale:
Date: October 2009
By: EKL/AEY
Proj. No: 09SPR-01

Appendix A - Flowering Tree Options

Platanus x *acerifolia*
London Planetree

Amelanchier
Serviceberry

Cornus florida
Flowering Dogwood

Cladrastis lutea
American Yellowwood

Cercis canadensis
Redbud

Malus
Crabapple

Prepared For:
SPRINGETTSBURY TOWNSHIP
1501 MT.ZION ROAD
YORK, PA 17402
(717)-757-3521
MR. DAVID WENDELL

ysm
Landscape Architects
19 South Newberry Street
York, Pennsylvania 17401
(717) 812-9959 phone
(717) 812-9769 fax
www.ysmla.com

Drawing Title:
Appendix A - Flowering Tree Options
For:
TREE & BENCH DEDICATION PLANS FOR
SPRINGETTSBURY TOWNSHIP PARKS

Scale:
Date: October 2009
By: EKL/AEY
Proj. No: 09SPR-01

Appendix A - Shade Tree Options

Acer rubrum
'Red Sunset'
Red Sunset Red Maple

River Birch
Betula nigra

Celtis occidentalis
Common Hackberry

Fraxinus pennsylvanica
Green Ash

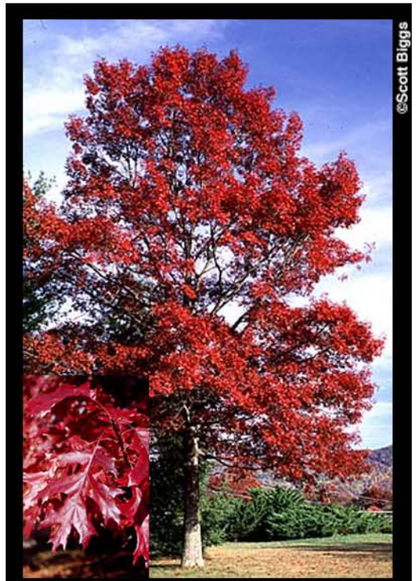

Quercus coccinea
Scarlet Oak

Quercus imbricaria
Shingle Oak

Quercus rubra
Northern Red Oak

Quercus shumardii
Shumard Oak

Prepared For:
SPRINGETTSBURY TOWNSHIP
1501 MT.ZION ROAD
YORK, PA 17402
(717)-757-3521
MR. DAVID WENDELL

ysm
Landscape Architects
19 South Newberry Street
York, Pennsylvania 17401
(717) 812-9959 phone
(717) 812-9769 fax
www.ysmla.com

Drawing Title:
Appendix A - Shade Tree Options
For:
TREE & BENCH DEDICATION PLANS FOR
SPRINGETTSBURY TOWNSHIP PARKS

Scale:
Date: October 2009
By: EKL/AEY
Proj. No: 09SPR-01