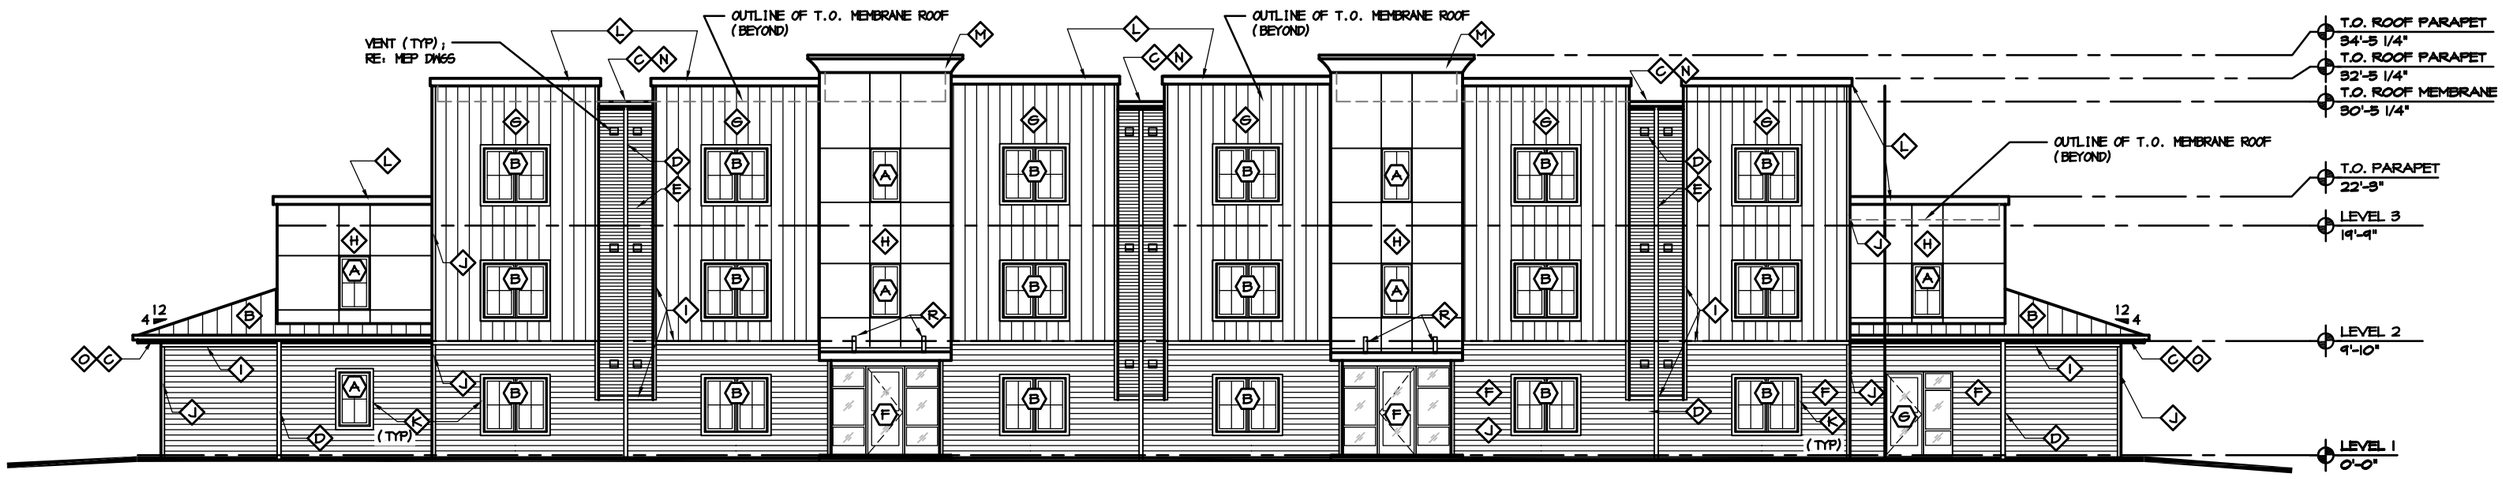

BUILDING A ELEVATION - FRONT

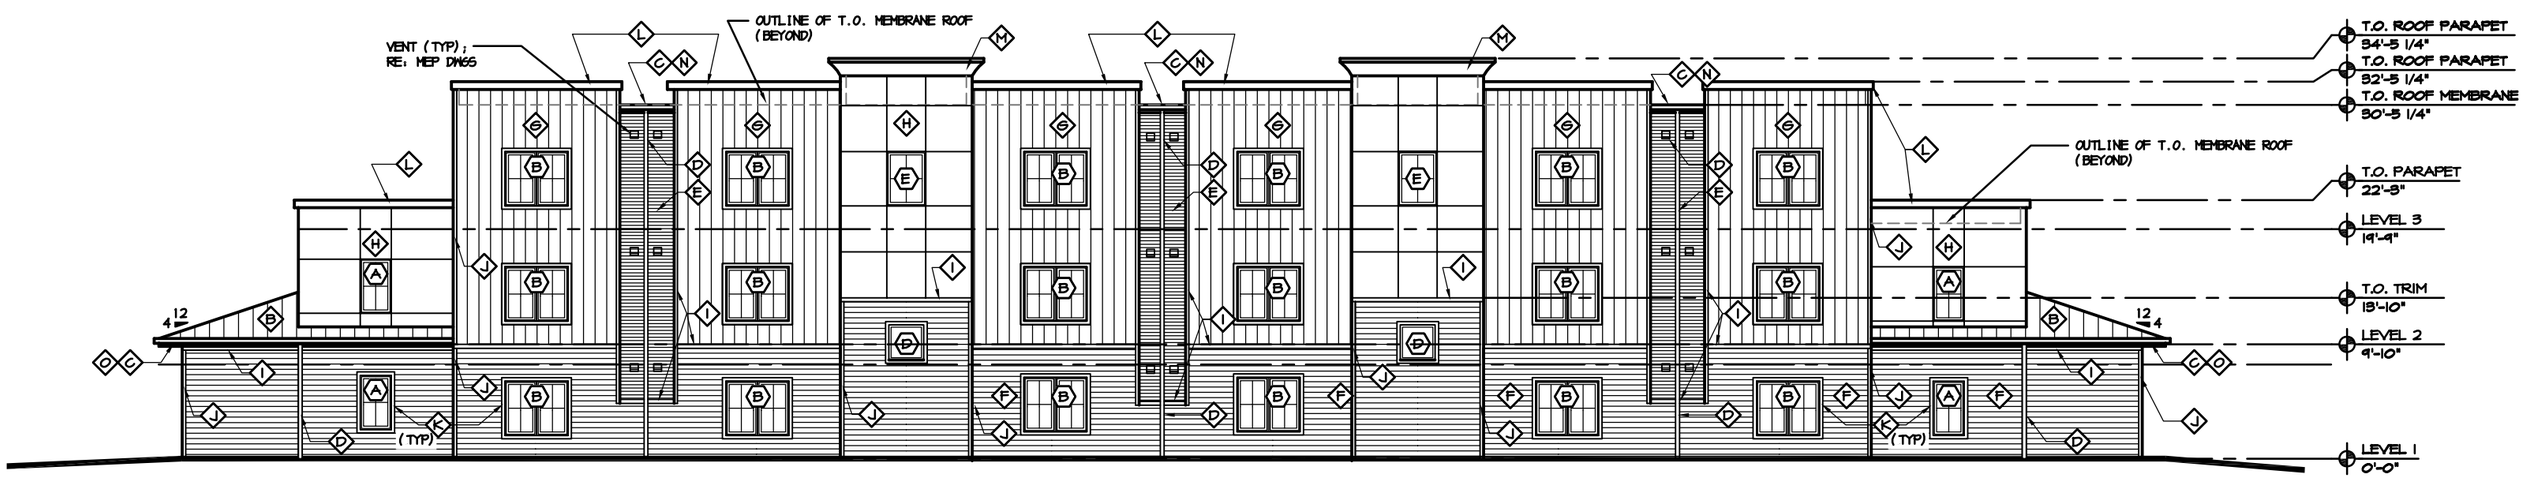

BUILDING A ELEVATION - REAR

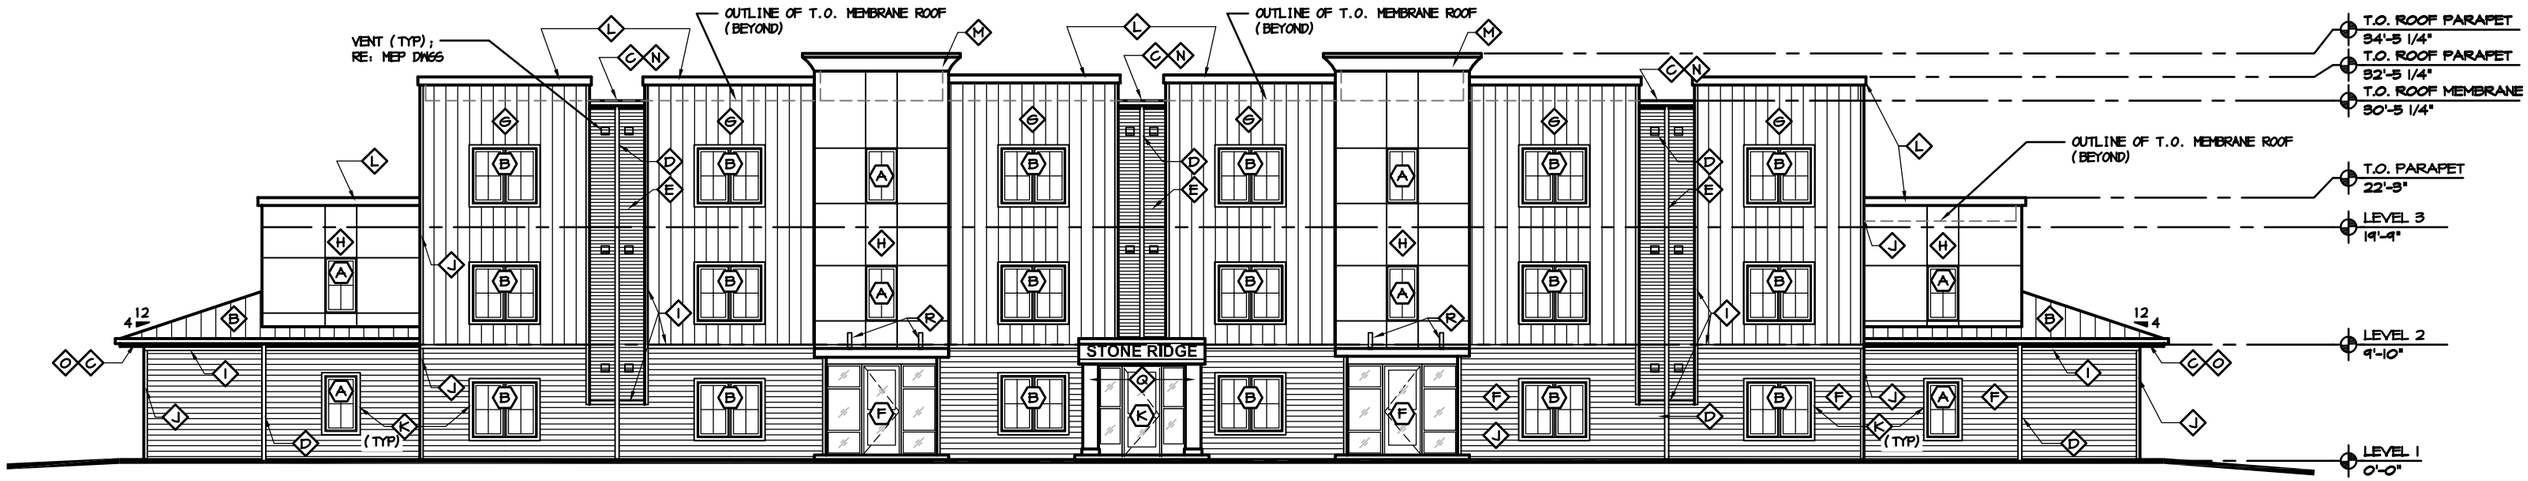

BUILDING B ELEVATION - FRONT

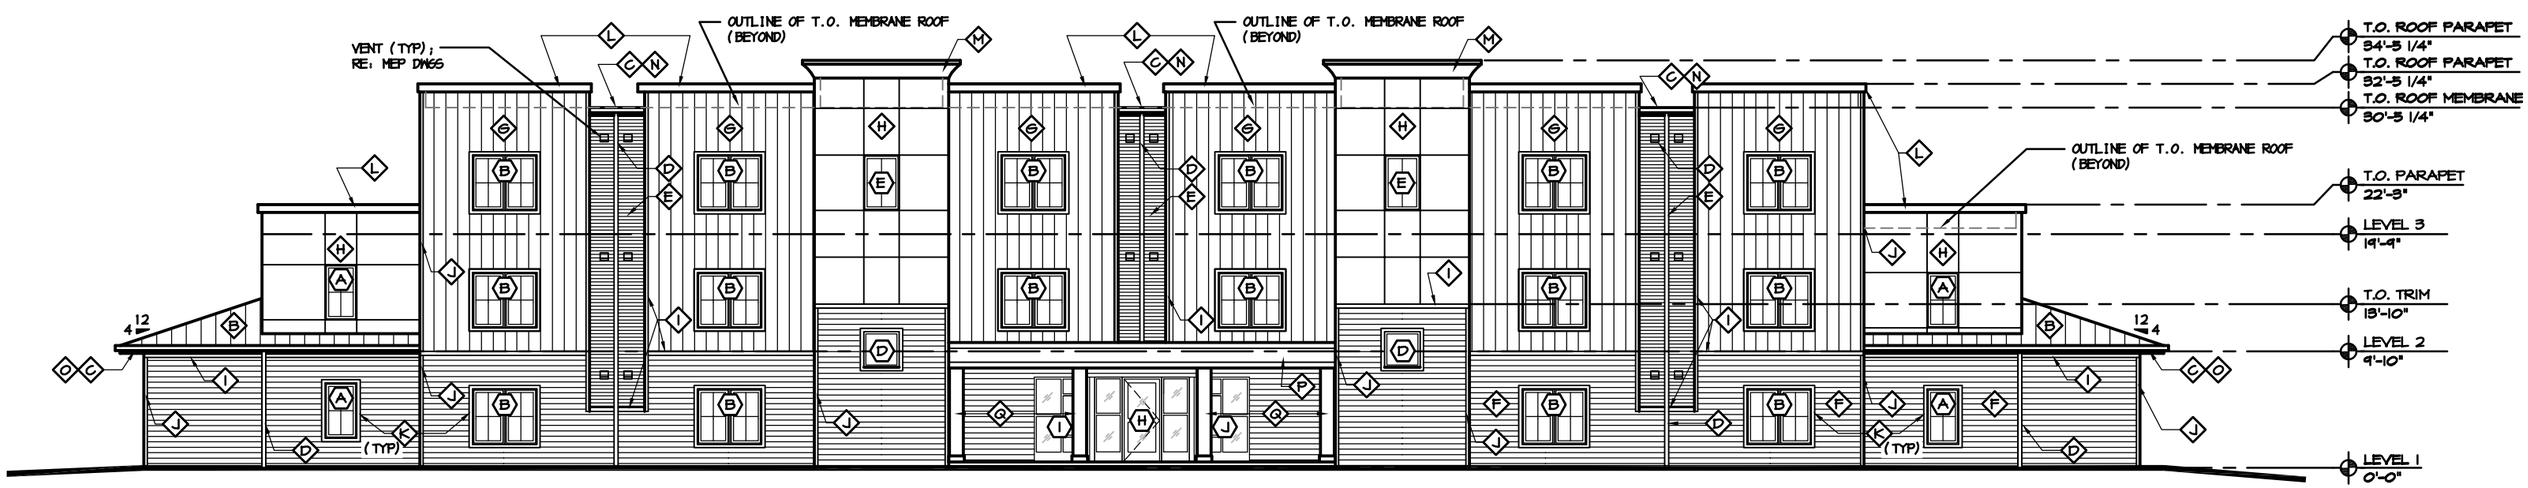

BUILDING B ELEVATION - REAR

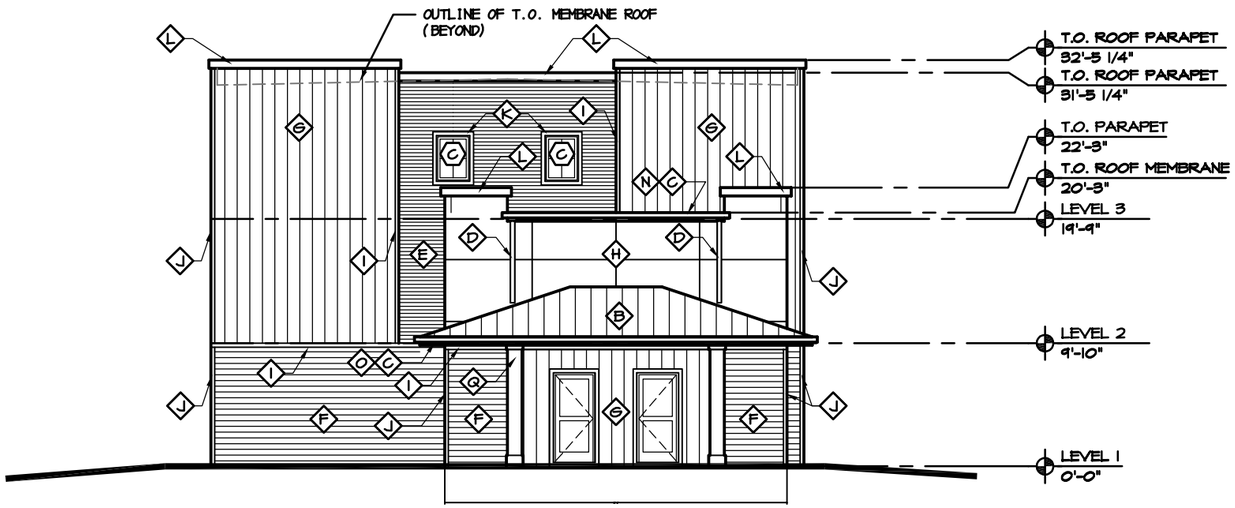

BUILDING B SIDE ELEVATION - WEST

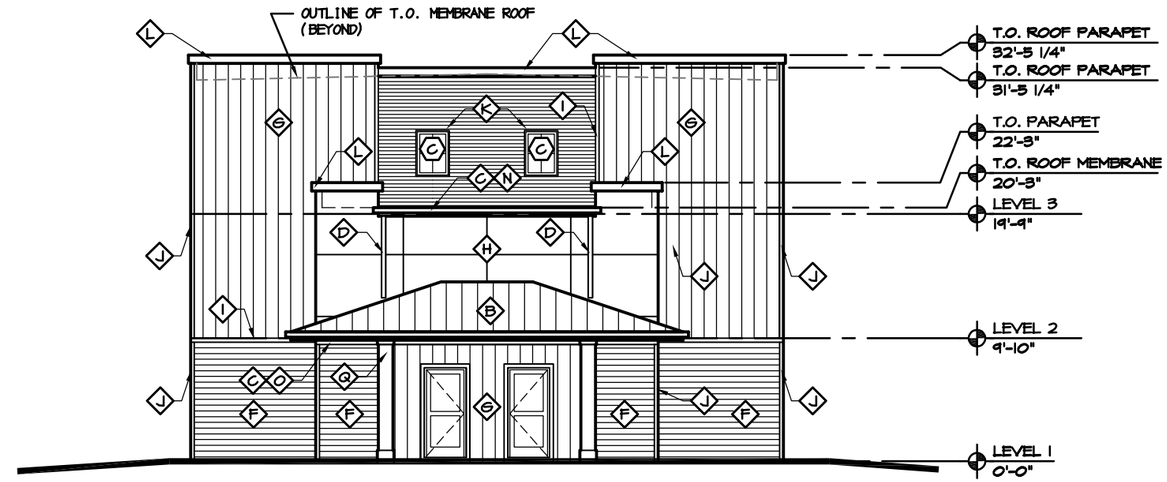

BUILDING A SIDE ELEVATION - EAST/WEST

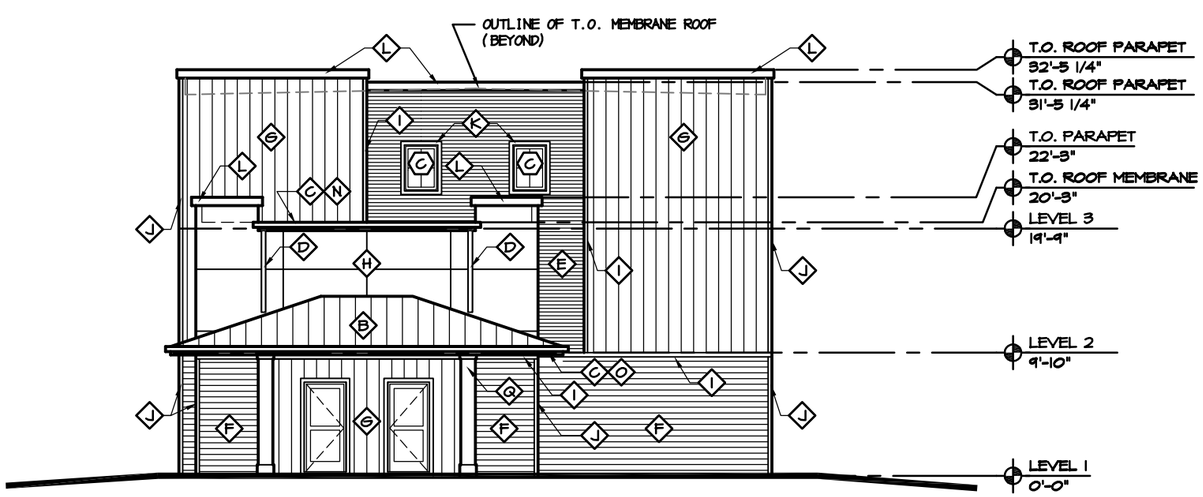

BUILDING B SIDE ELEVATION - EAST