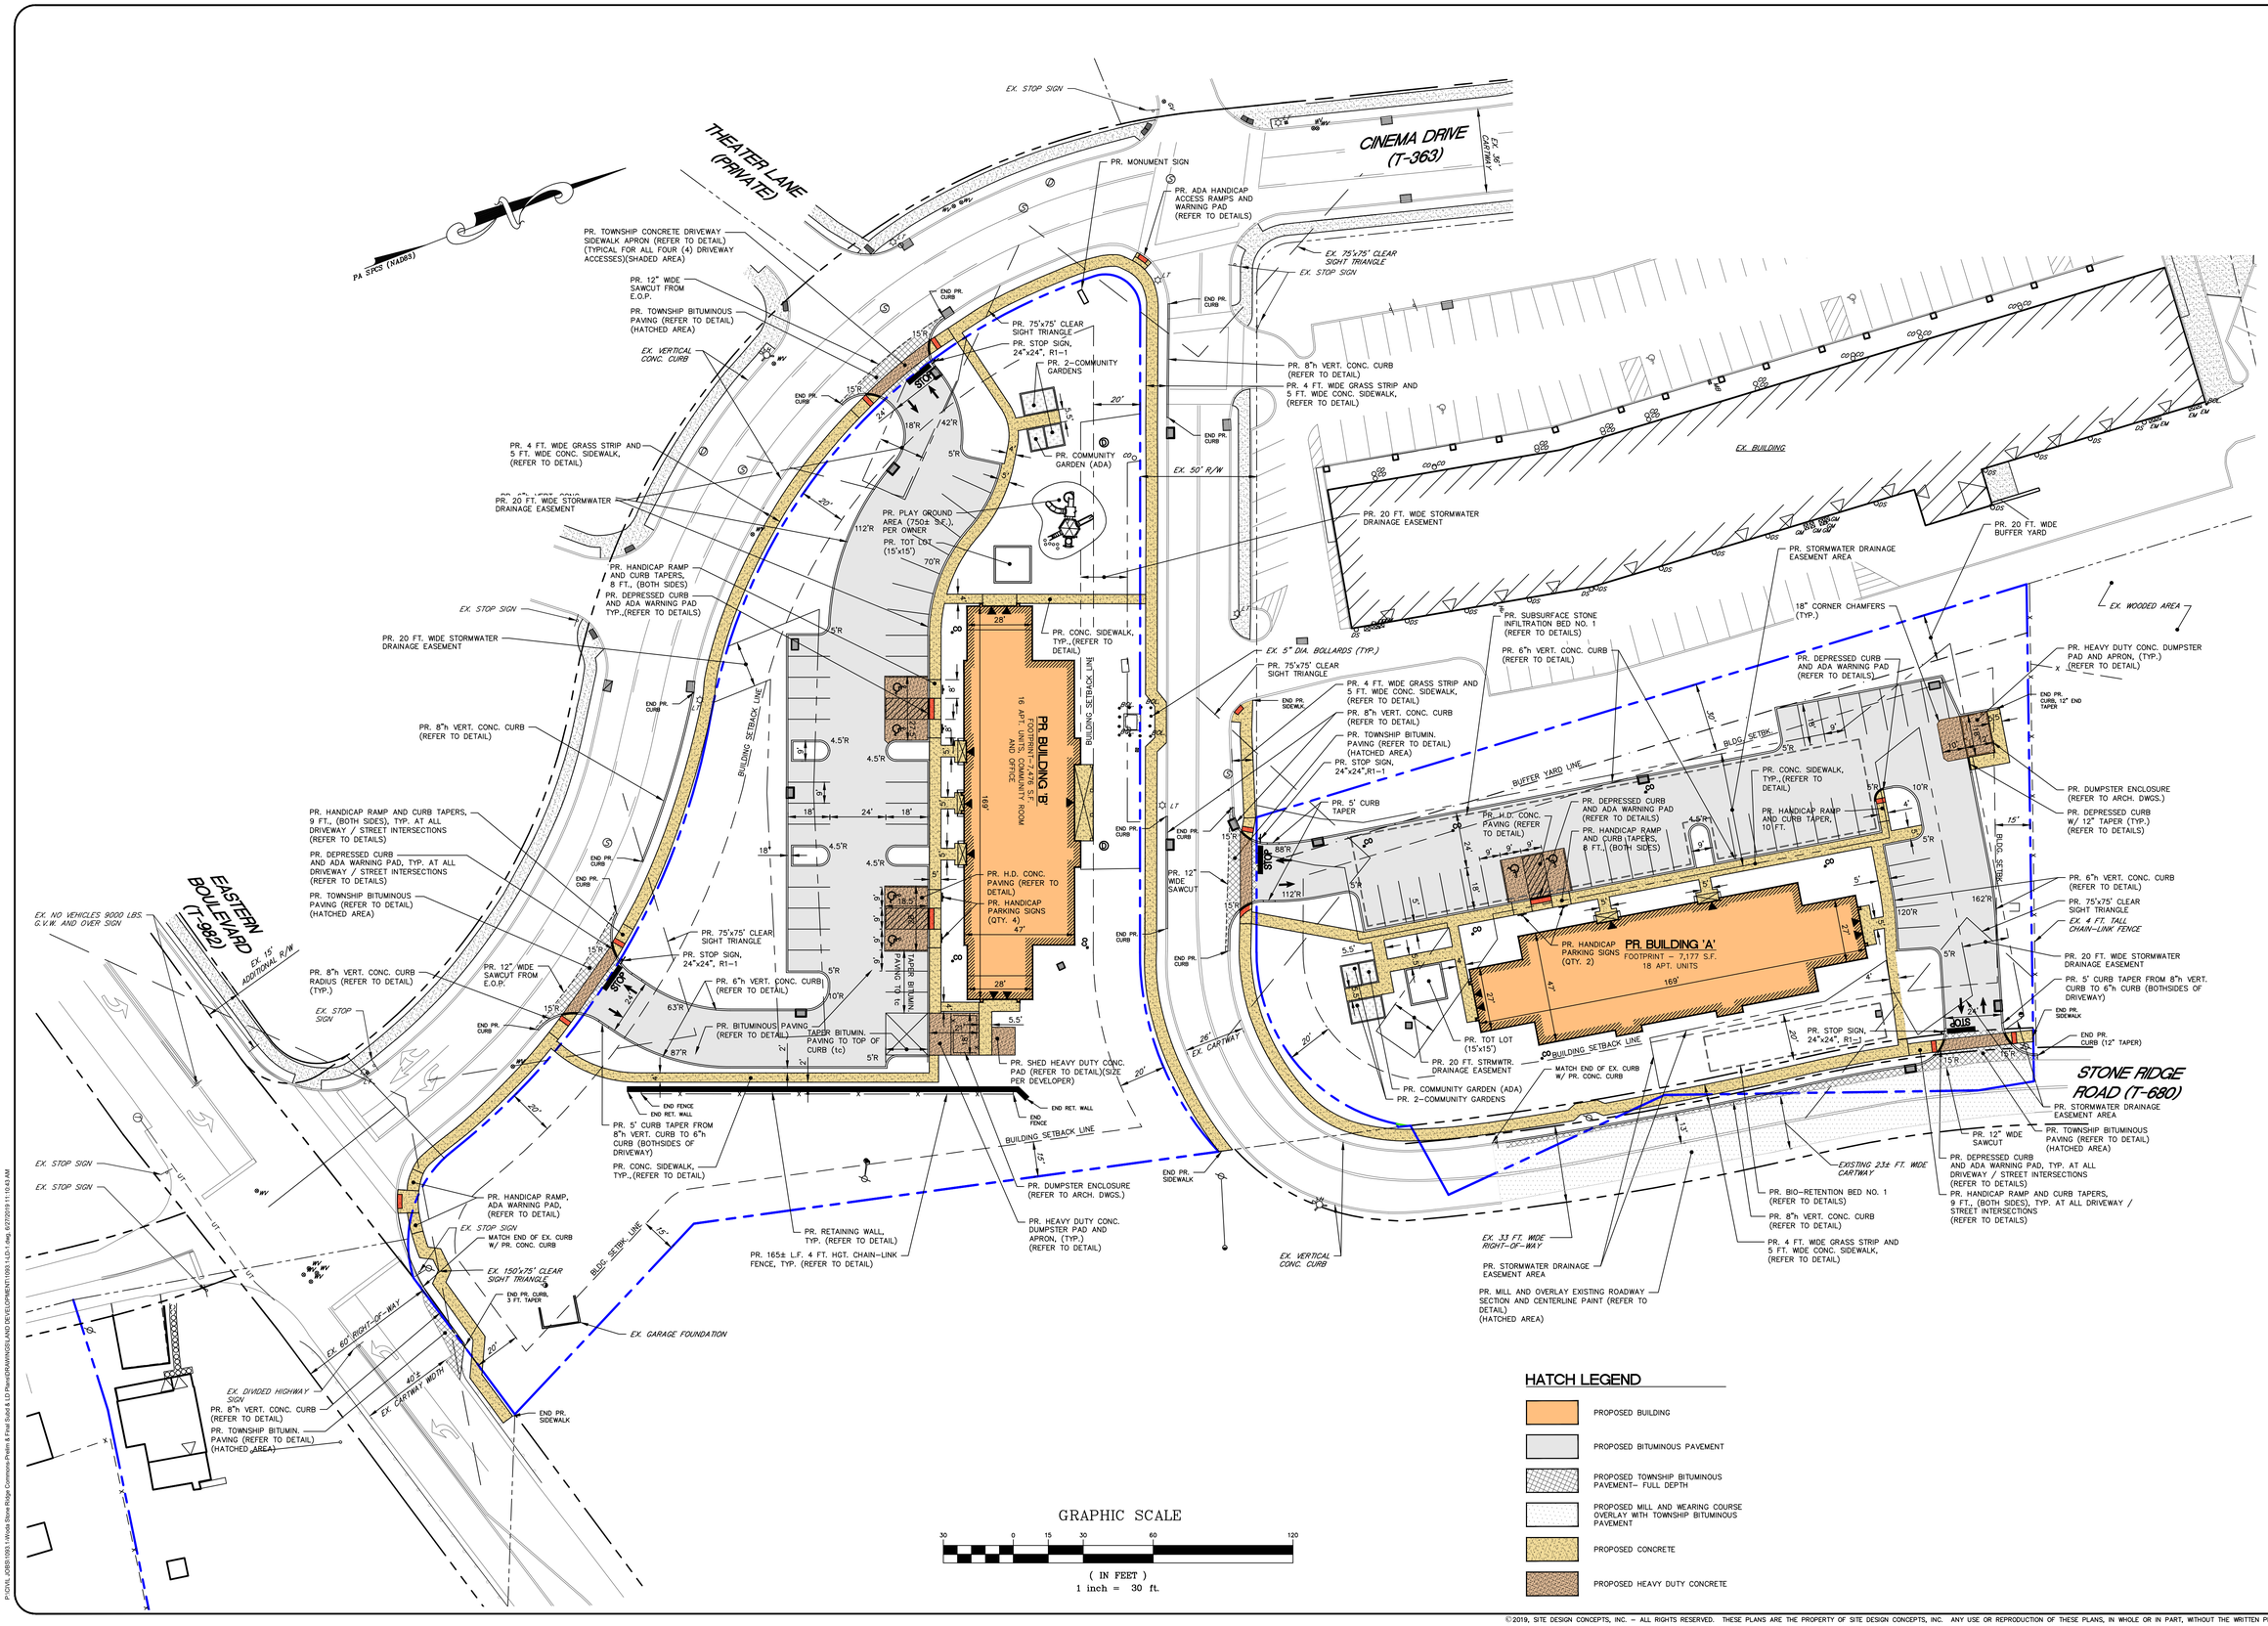

HATCH LEGEND

- PROPOSED BUILDING
- PROPOSED BITUMINOUS PAVEMENT
- PROPOSED TOWNSHIP BITUMINOUS PAVEMENT– FULL DEPTH
- PROPOSED MILL AND WEARING COURSE OVERLAY WITH TOWNSHIP BITUMINOUS PAVEMENT
- PROPOSED CONCRETE
- PROPOSED HEAVY DUTY CONCRETE

GRAPHIC SCALE

30 0 15 30 60 120

(IN FEET)
1 inch = 30 ft.

REVISIONS

NO.	DATE	COMMENTS
1	05.17.19	REVISED PER TOWNSHIP STAFF AND ENGINEER COMMENTS
2	05.21.19	BLDG. 'B' END FF ELEV.
3	06.27.19	PER TWP. STAFF AND ENG. REVIEW

site design concepts
LAND DEVELOPMENT CONSULTANTS
127 WEST MARKET STREET, SUITE 200 • YORK, PA 17401
t: 717.757.9414 • f: 717.840.8205 • WWW.SITEDC.COM
Civil Engineering • Surveying • Landscape Architecture • Land Planning • Environmental Consulting

TITLE
SITE LAYOUT PLANS

PROJECT
PROPOSED RESIDENTIAL DEVELOPMENT
FOR
WODA STONE RIDGE LIMITED PARTNERSHIP
STONE RIDGE ROAD AND CINEMA DRIVE
SPRINGETTSBURY TOWNSHIP, YORK COUNTY, PENNSYLVANIA

SCALE	AS NOTED
DRAWN BY	ARB
CHECKED BY	GAA/rgsjr
CONTACT	rgsjr
DATE	03.22.19
FILE NAME	1093.1-LD-1
JOB NO.	1093.1A
SHEET NO.	C-4
REV.	3

©2019, SITE DESIGN CONCEPTS, INC. – ALL RIGHTS RESERVED. THESE PLANS ARE THE PROPERTY OF SITE DESIGN CONCEPTS, INC. ANY USE OR REPRODUCTION OF THESE PLANS, IN WHOLE OR IN PART, WITHOUT THE WRITTEN PERMISSION OF SITE DESIGN CONCEPTS, INC. IS FORBIDDEN.

P:\DWG_JOBS\1093.1-Woda Stone Ridge Commons-Phases & Final Subd & LD Plans\DRAWINGS_AND DEVELOPMENT\1093.1-LD-1.dwg 6/27/2019 11:10:43 AM