TACO BELL EXPLORER PROTOTYPE

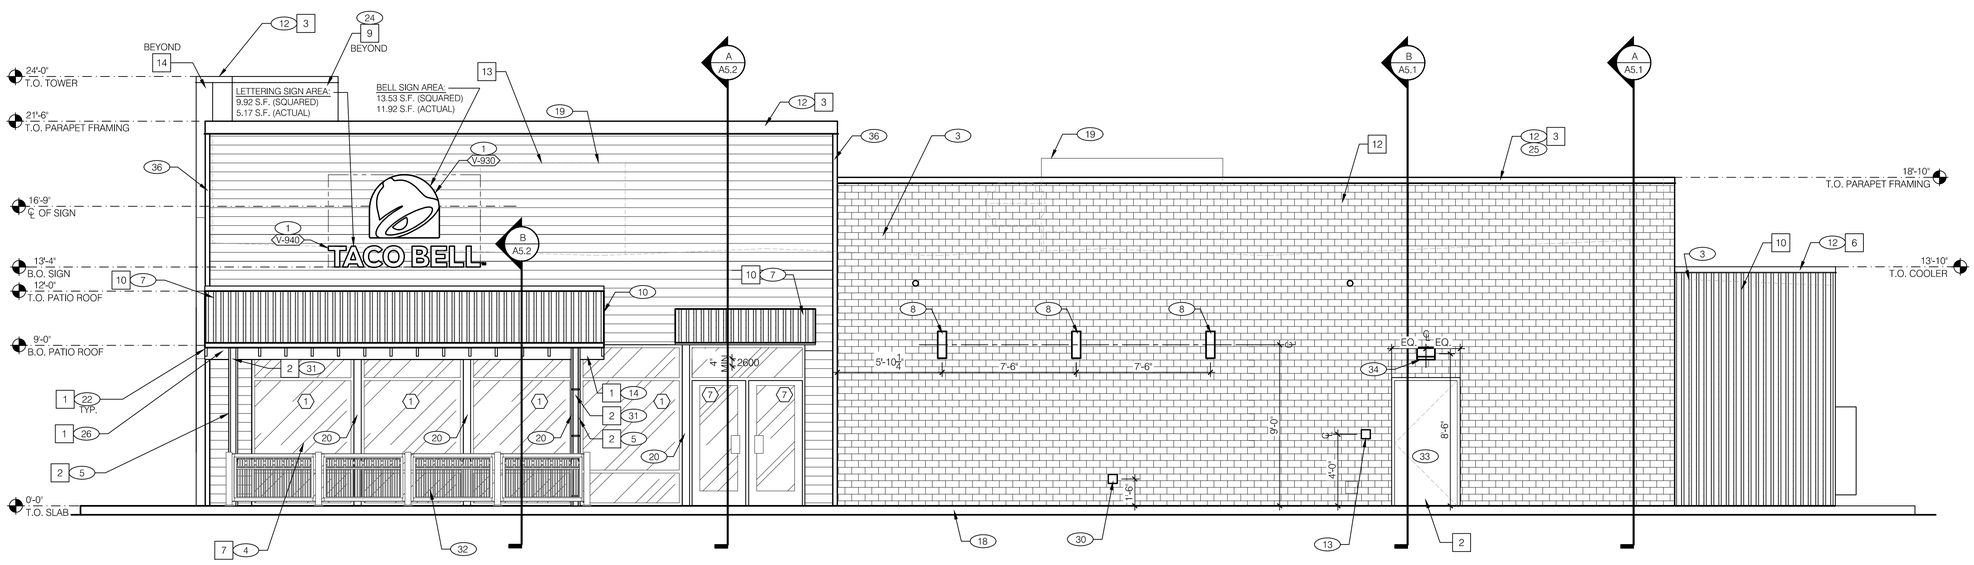

Exterior Elevations

THE PETTIT GROUP, LLC
497 CENTER STREET
SEWELL, NJ 08080

TACO BELL EXPLORER PROTOTYPE

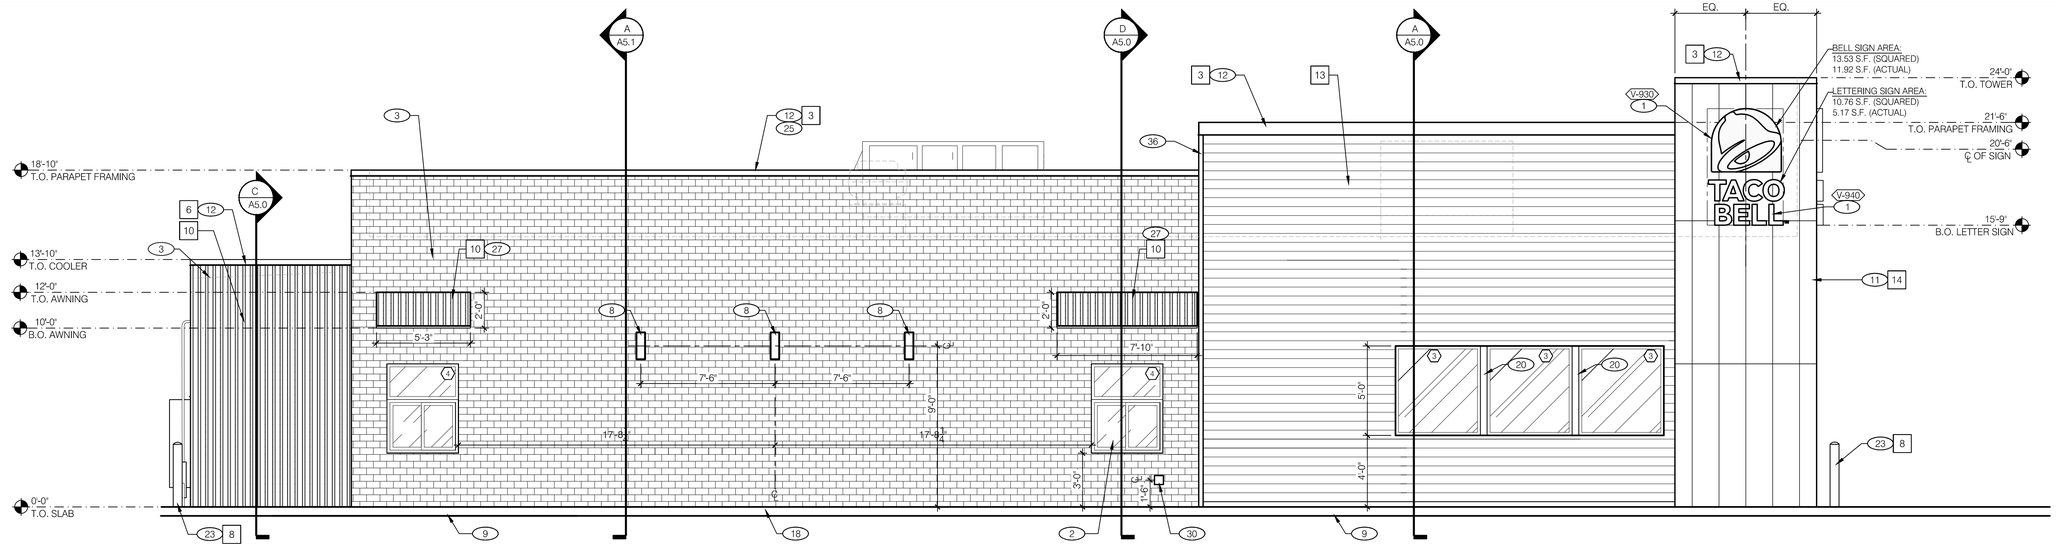

LEFT SIDE ELEVATION 1/4" = 1'-0" | **A**

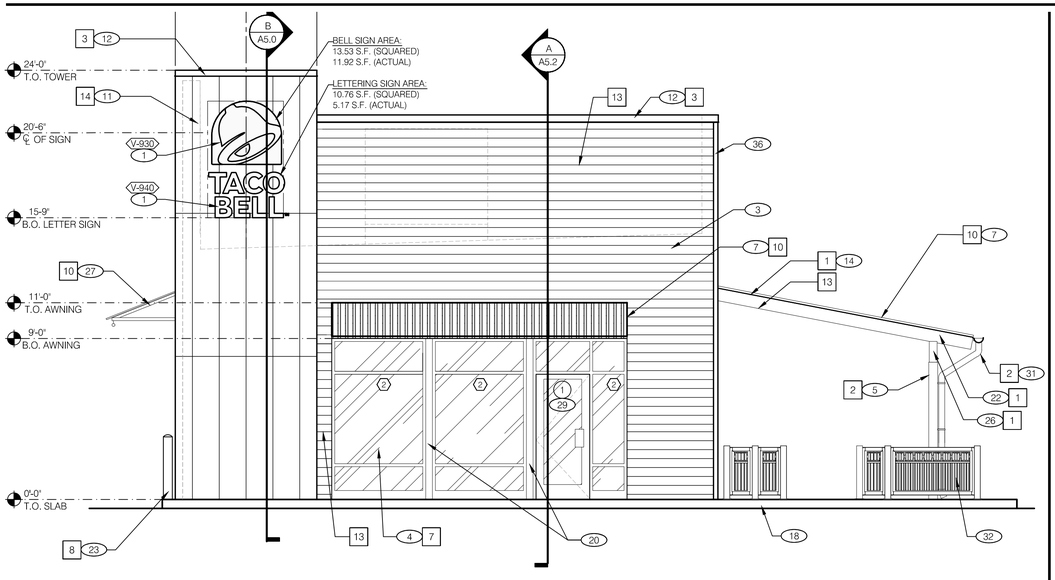

FRONT ELEVATION 1/4" = 1'-0" | **C**

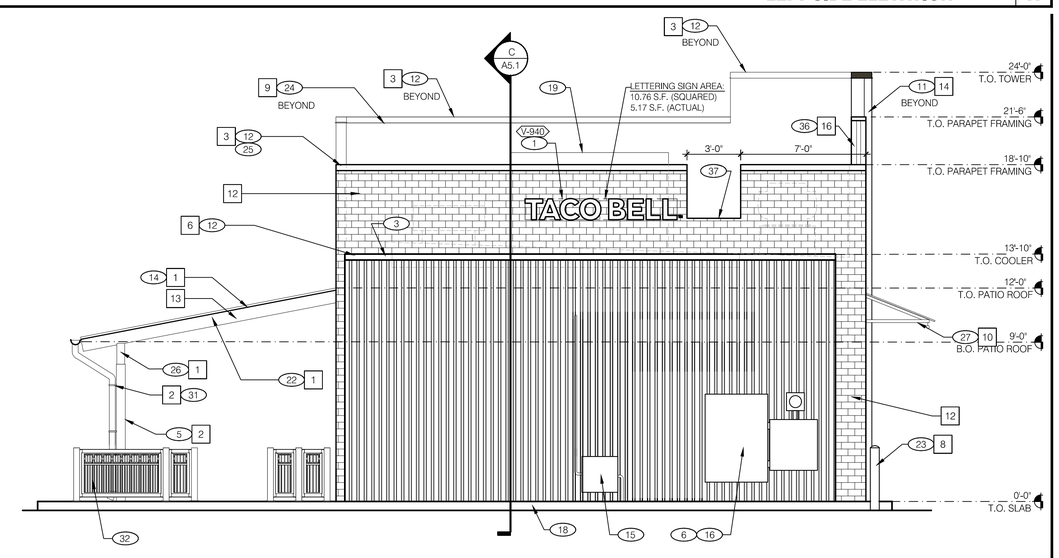

REAR ELEVATION 1/4" = 1'-0" | **B**

Exterior Elevations

THE PETTIT GROUP, LLC
497 CENTER STREET
SEWELL, NJ 08080

TACO BELL EXPLORER L66 PROTOTYPE

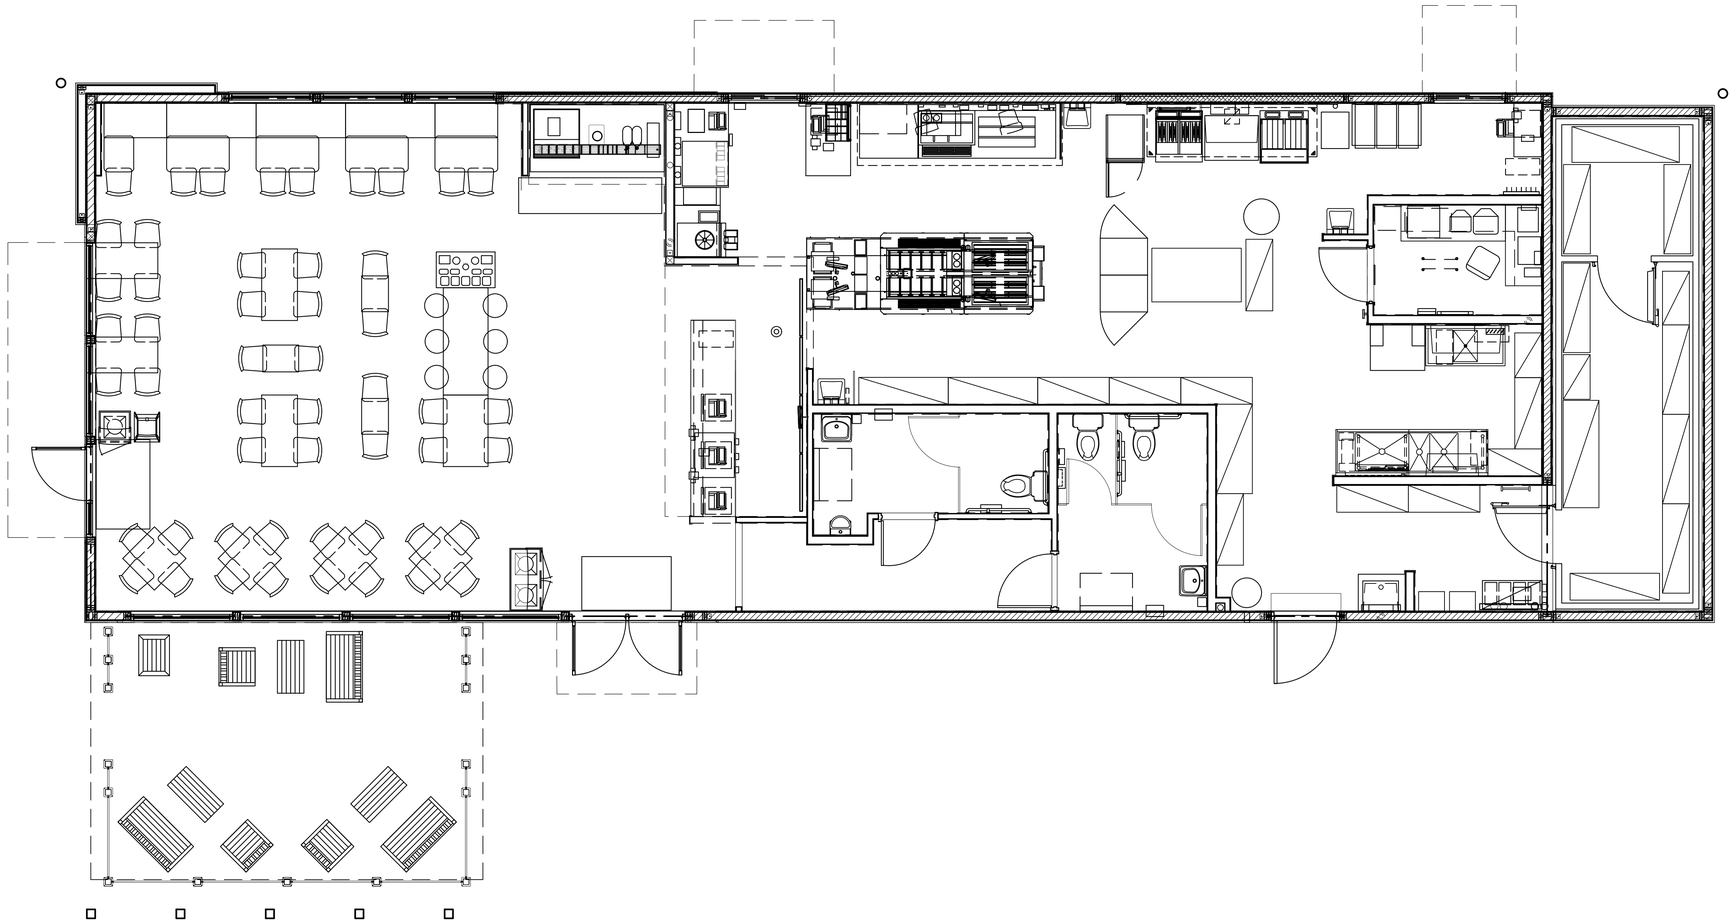

Proposed Floor Plan

THE PETTIT GROUP, LLC
497 CENTER STREET
SEWELL, NJ 08080