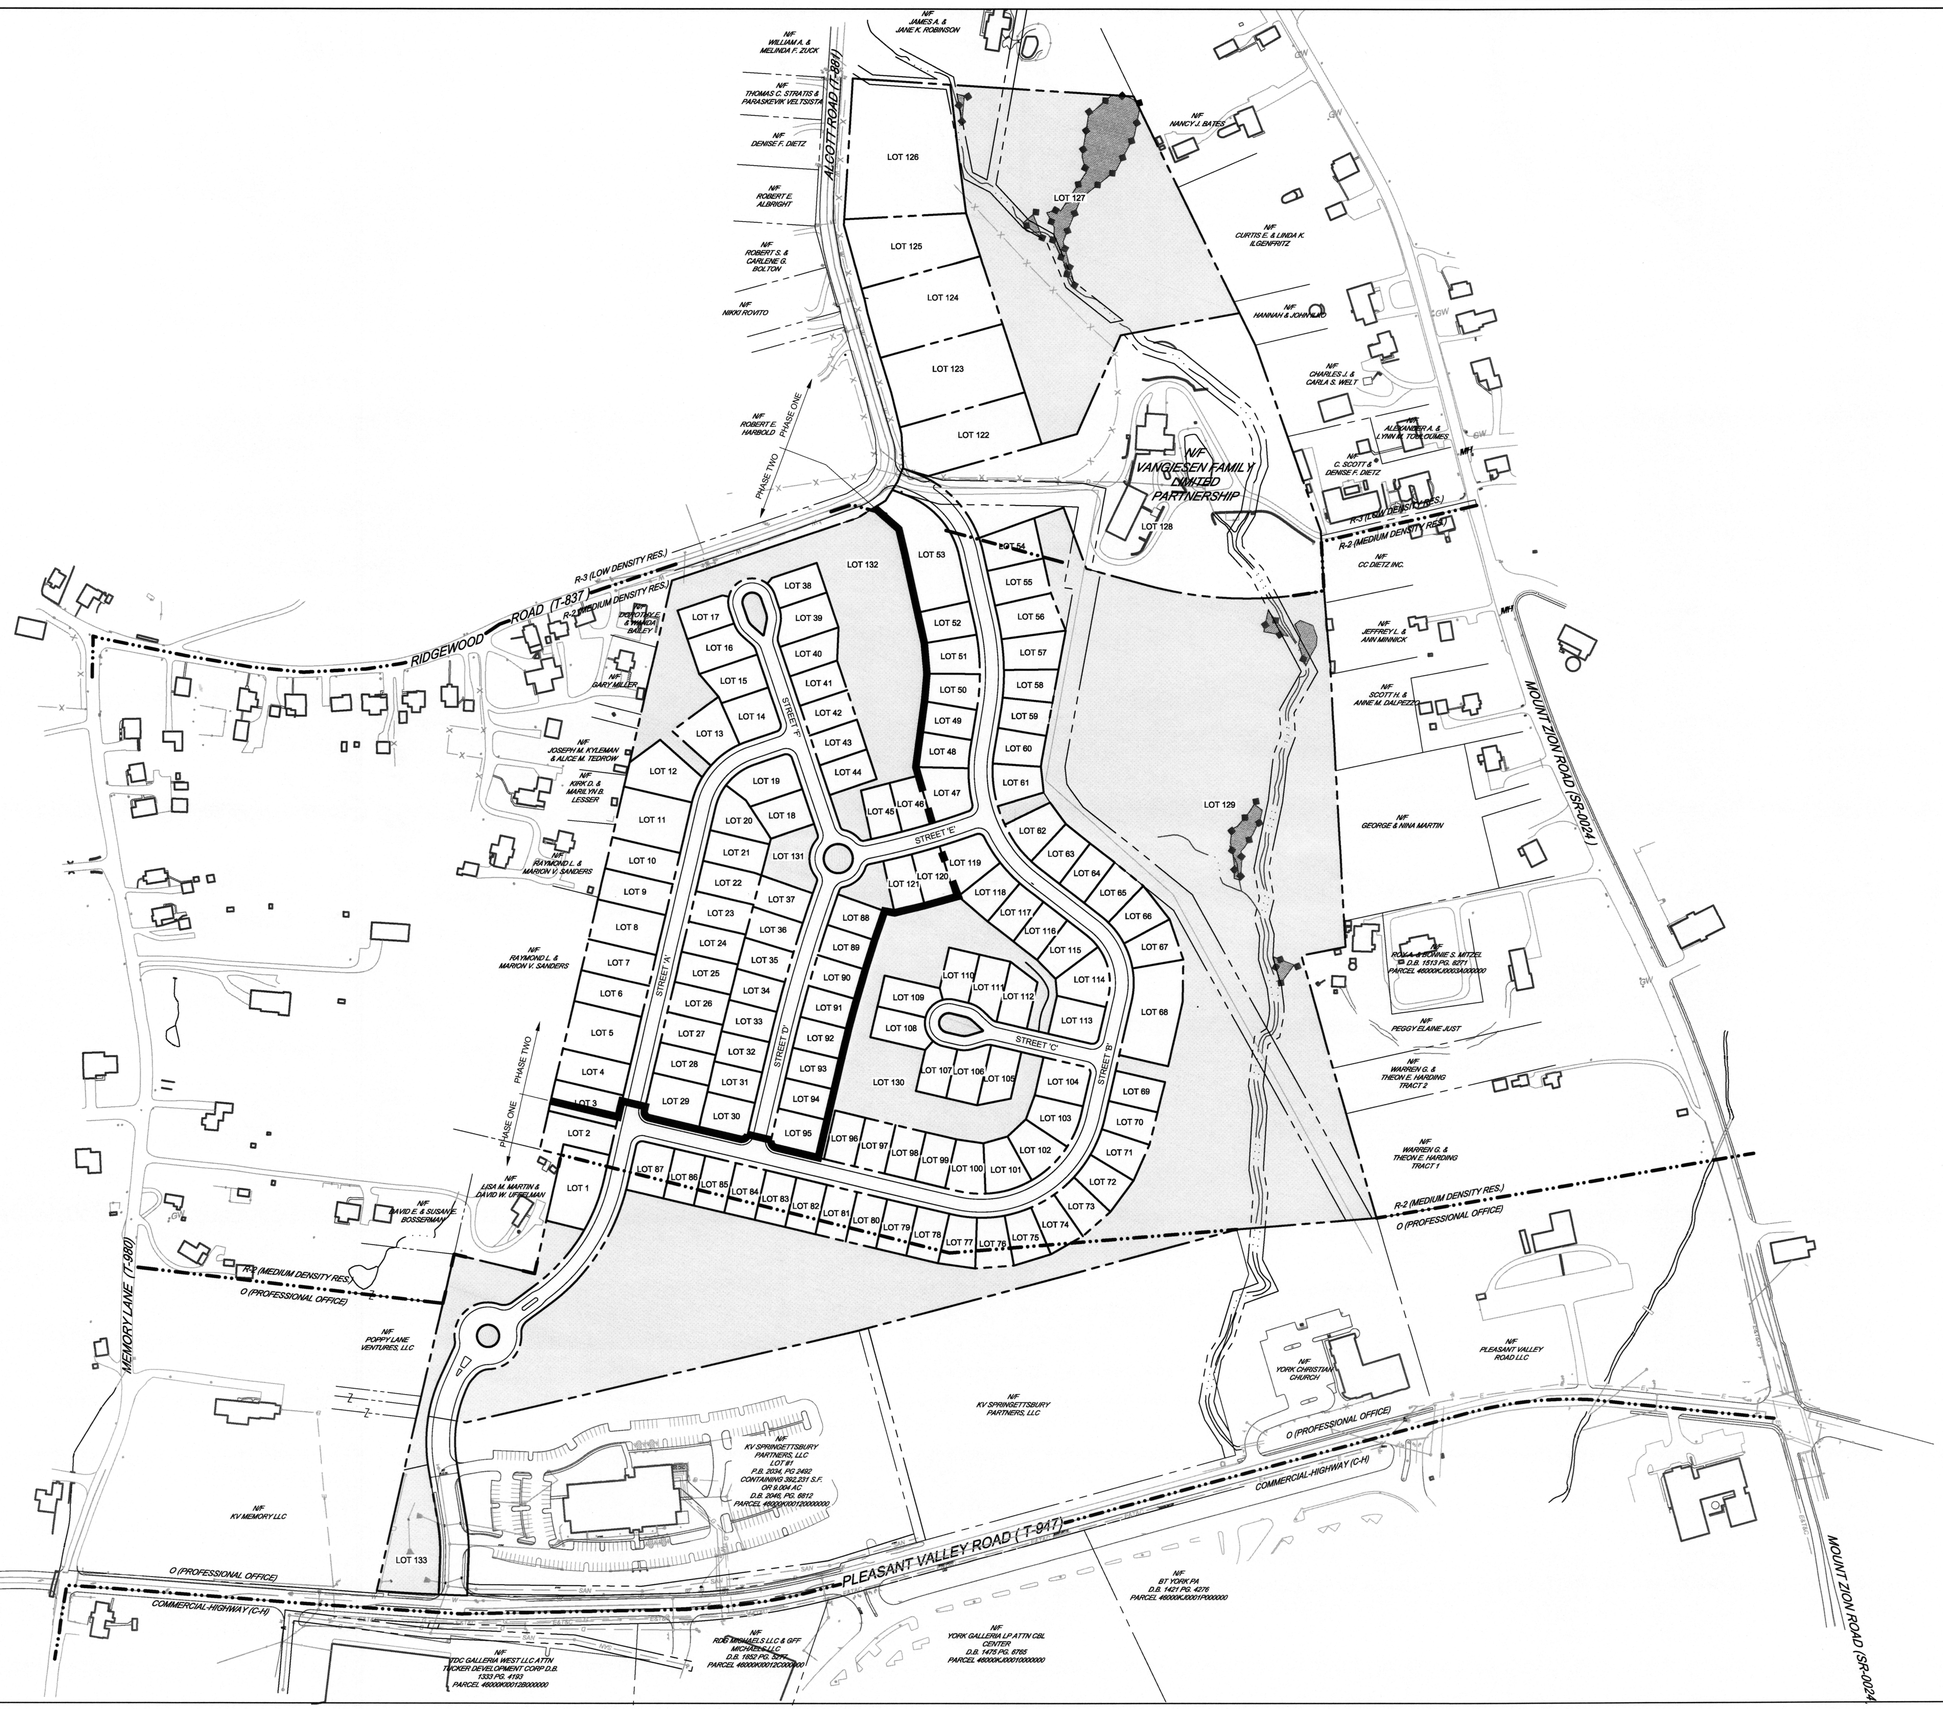

project name / owner

TRIPLET SPRINGS ESTATES

Pleasant Valley Road,
Ridgewood Road, & Alcott Road

KV Springettsbury Partnership, LLC
Seven Valleys, PA 17360
6259 Reynolds Mill, RD

Springettsbury Township, York County, PA

seal / stamp

LSCdesign

project team

Civil Engineer
LSC Design
320 North George Street
York, PA 17401
717-845-8383

revisions

no.	date	description
1	10/19/2009	General Revisions
2	05/22/2014	Rev. Per Comments
3	03/17/2017	Rev. Per Comments
4	05/19/2017	Rev. Per Comments

plan north

plan scale
0 150' 300'
SCALE: 1" = 150'

© Copyright Notice, LSC Design, Inc. - All Rights Reserved. These plans are the property of LSC Design, Inc. Any use or reproduction of these plans, in whole or in part, without the written permission of LSC Design, Inc. is forbidden.

date	project mgr.
06/25/2007	DAK

project no.
2006.0418.03

drawing set
PRELIMINARY SUBDIVISION PLAN

drawing title
OVERALL LOT DESCRIPTION PLAN

sheet no.
SD-5

I:\Jobs 2006\2006.0418.03\04 Civil\Design Document\2017 SD Plan\2006.0418.03_SD_TITLE NOTES.dwg 05/19/17 7:17:52 AM EST