FIRST CAPITAL ENGINEERING

SPRINGETTSBURY TOWNSHIP, YORK COUNTY

MT. ROSE AVENUE (SR 0124) ROAD WIDENING PROJECT

Presented By: John Luciani, PE, PLS, Township Engineer

PROJECT LOCATION

- Project along Mt. Rose Avenue (SR 0124) near intersection of Chambers Road to approximate intersection of Haines Road (2005).
- Project located between I-83 and SR 0024.

PROJECT LOCATION MAP

EXISTING INFORMATION

- Average Daily Traffic (ADT)
  - SR 0124 at I-83 Intersection: 10,652 (west)
  - SR 0124 at Haines Road Intersection: 11,350 (west)
  - SR 0124 east of Haines Road Intersection: 22,700 (both directions)

- Zoning, Mixed Use (M-U) and High Density Residential (R-1)

ZONING MAP

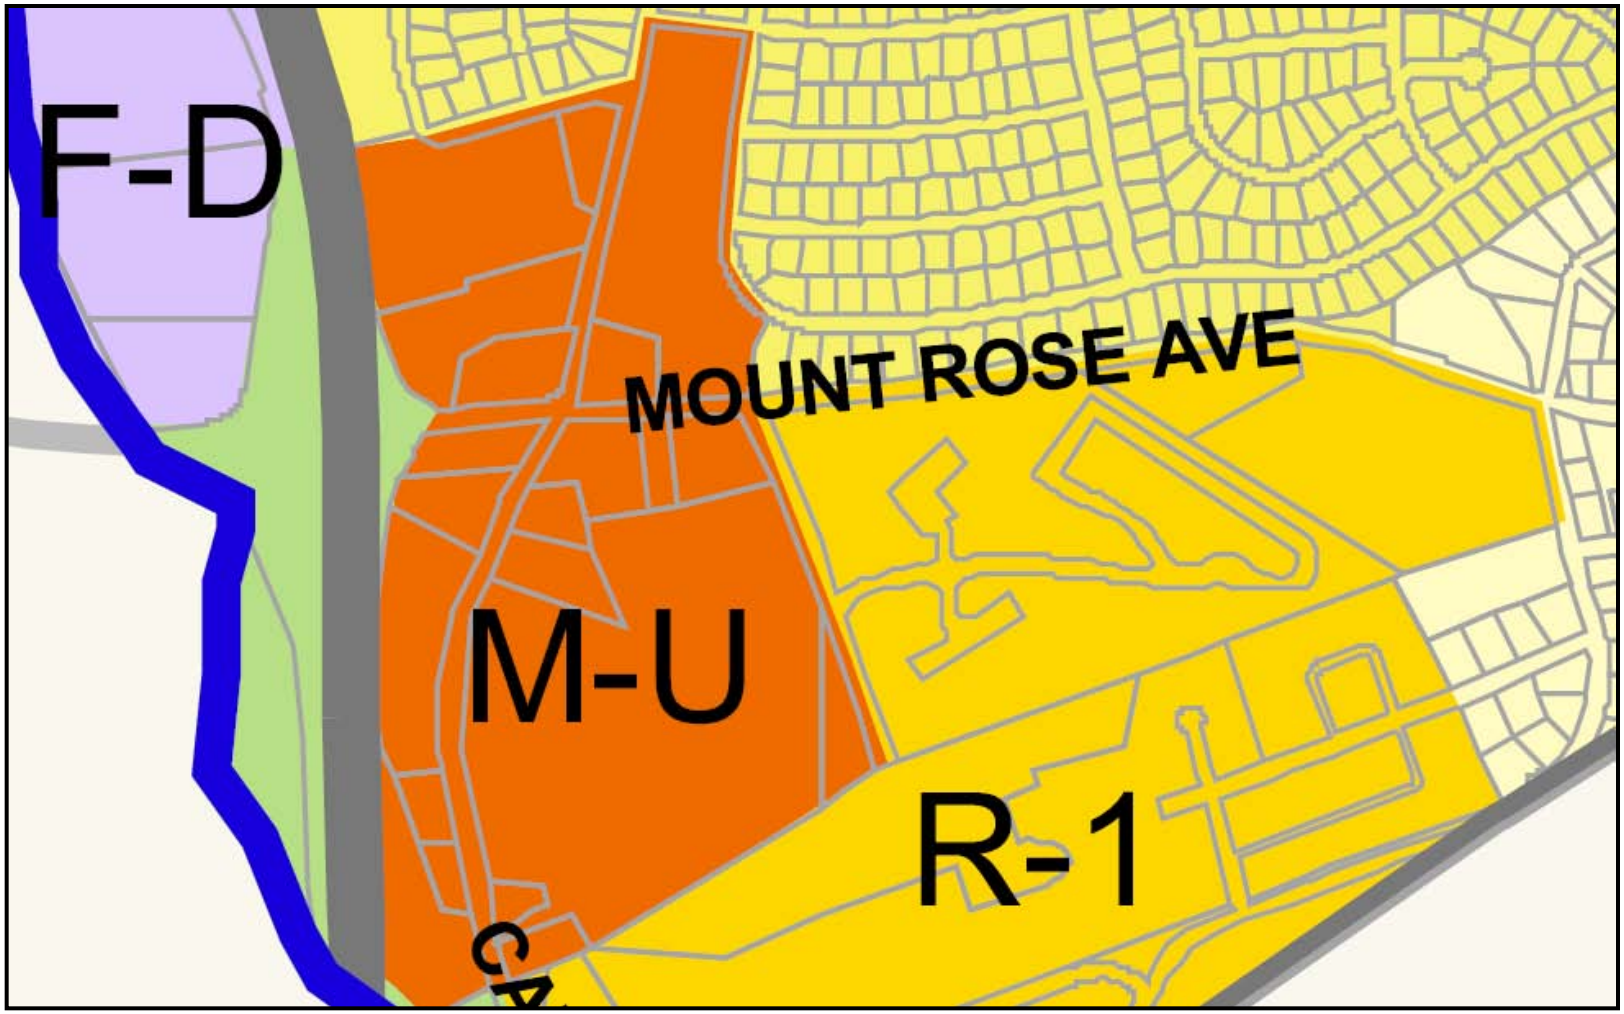

I-83 EXIT 18

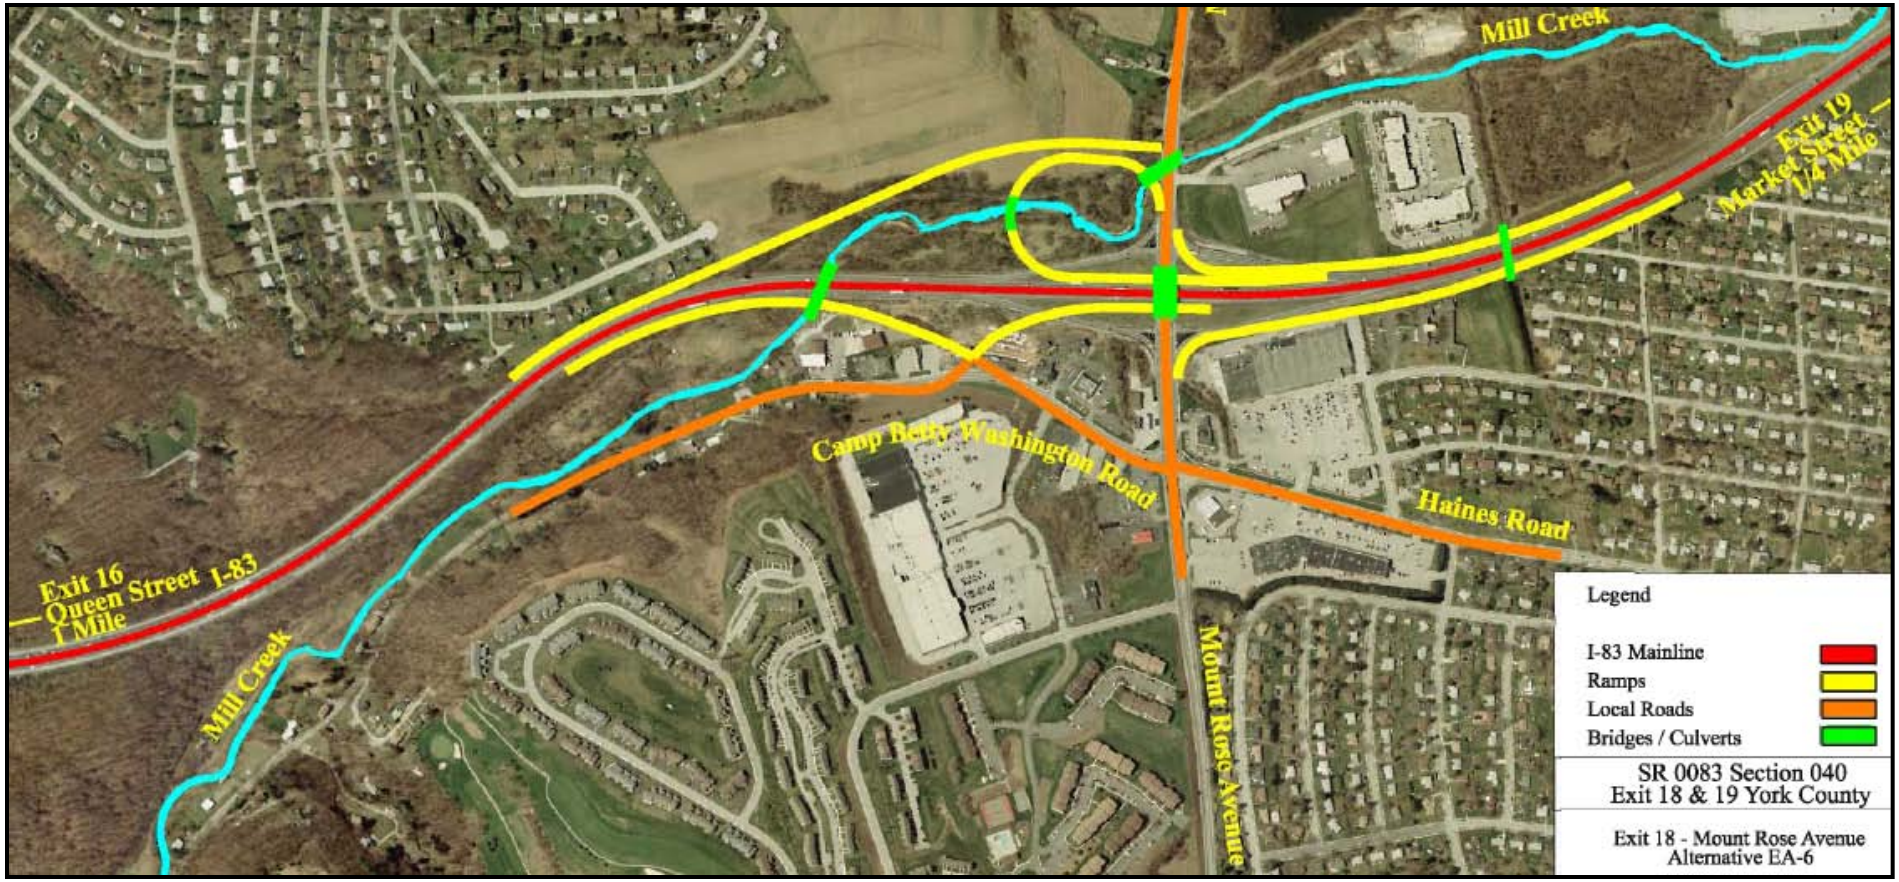
Mill Creek
Exit 19
Market Street
1/4 Mile
Camp Betty Washington Road
Haines Road
Exit 16
Queen Street
1 Mile
I-83
Mill Creek
Mount Rose Avenue
Legend
I-83 Mainline
Ramps
Local Roads
Bridges / Culverts
SR 0083 Section 040
Exit 18 & 19 York County
Exit 18 - Mount Rose Avenue
Alternative EA-6

PROPOSED PENNDOT IMPROVEMENTS

- Mt. Rose Avenue
  - Roadway Widening
  - Relocation of Sidewalk
  - Utility Relocation

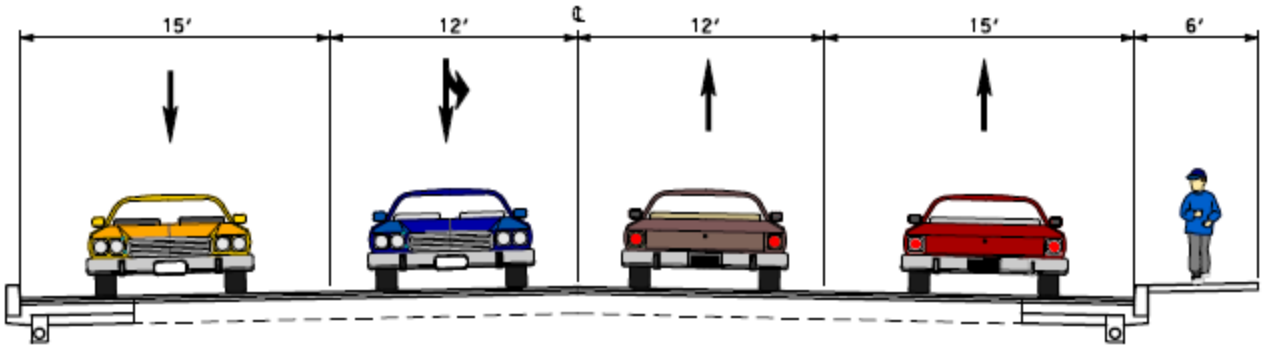

First Capital Engineering

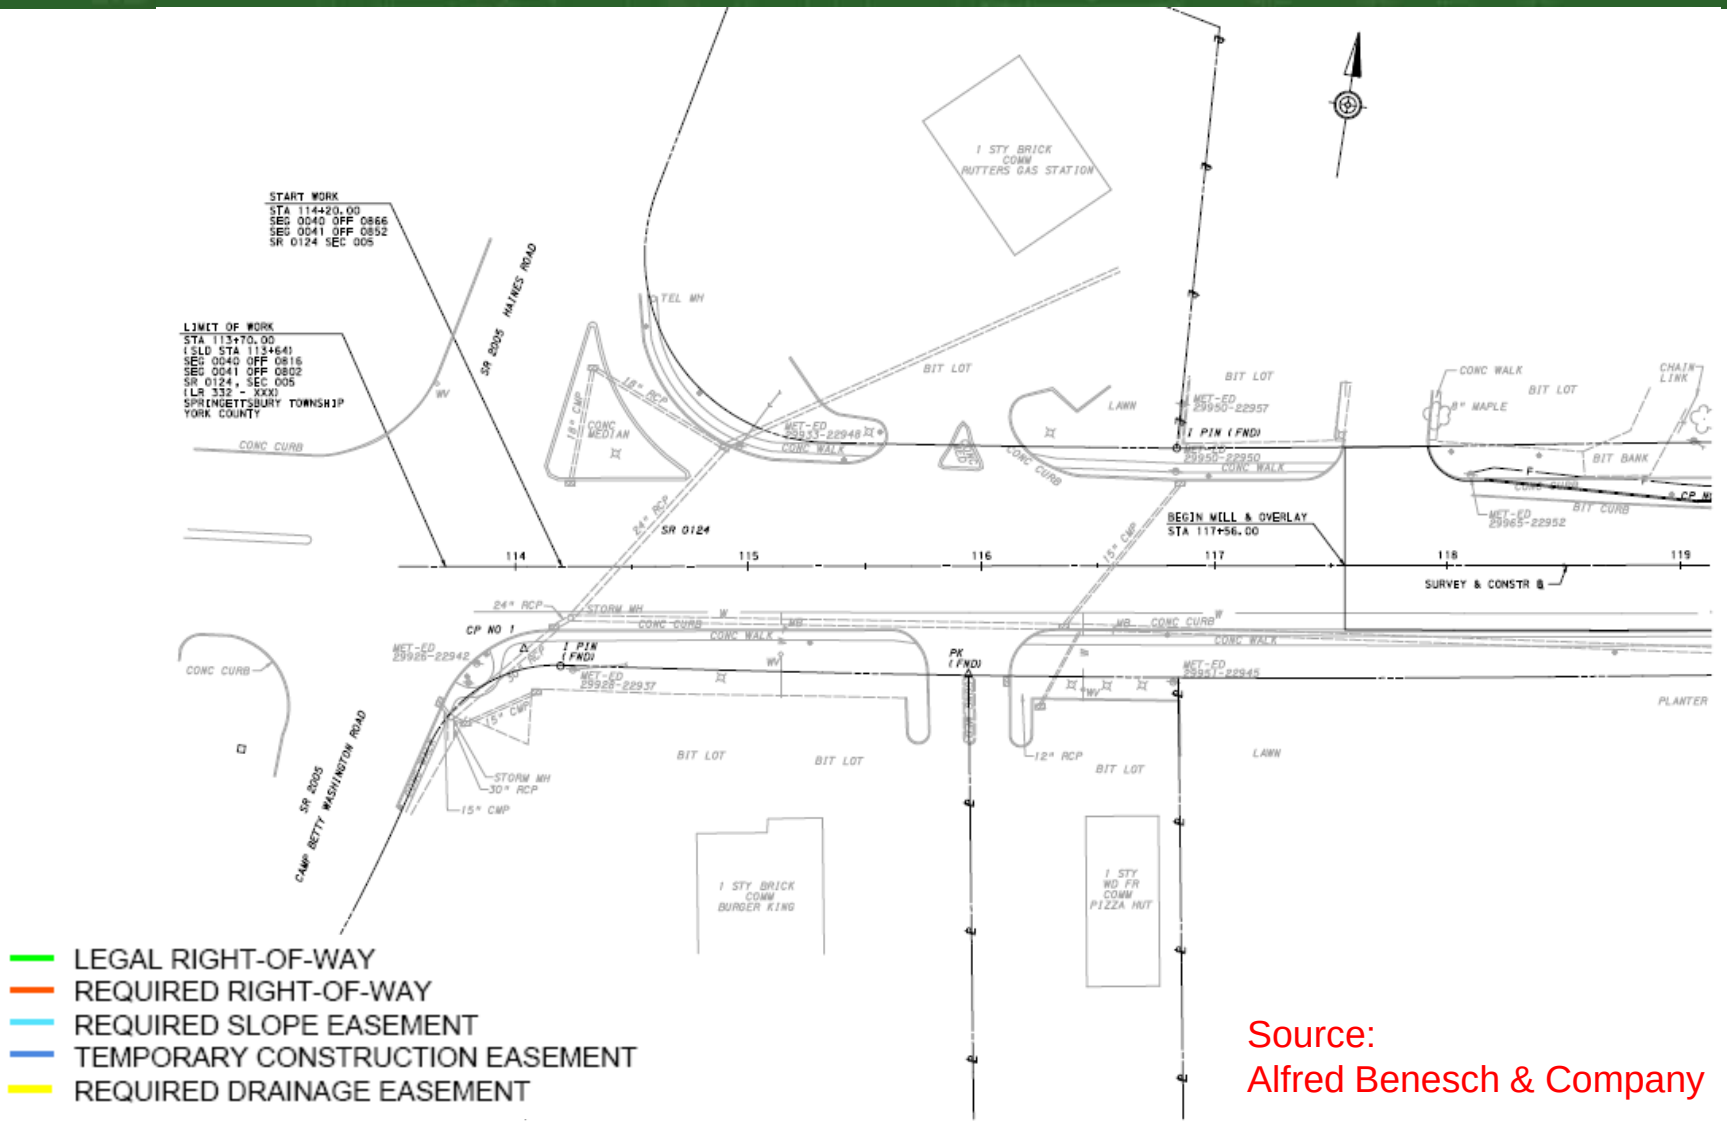

- LEGAL RIGHT-OF-WAY
- REQUIRED RIGHT-OF-WAY
- REQUIRED SLOPE EASEMENT
- TEMPORARY CONSTRUCTION EASEMENT
- REQUIRED DRAINAGE EASEMENT

Source:
Alfred Benesch & Company

48 S. Richland Ave. York PA 17404 | Phone: 717.845.3227 | Fax: 717.852.7891 | www.FCAP.com

First Capital Engineering

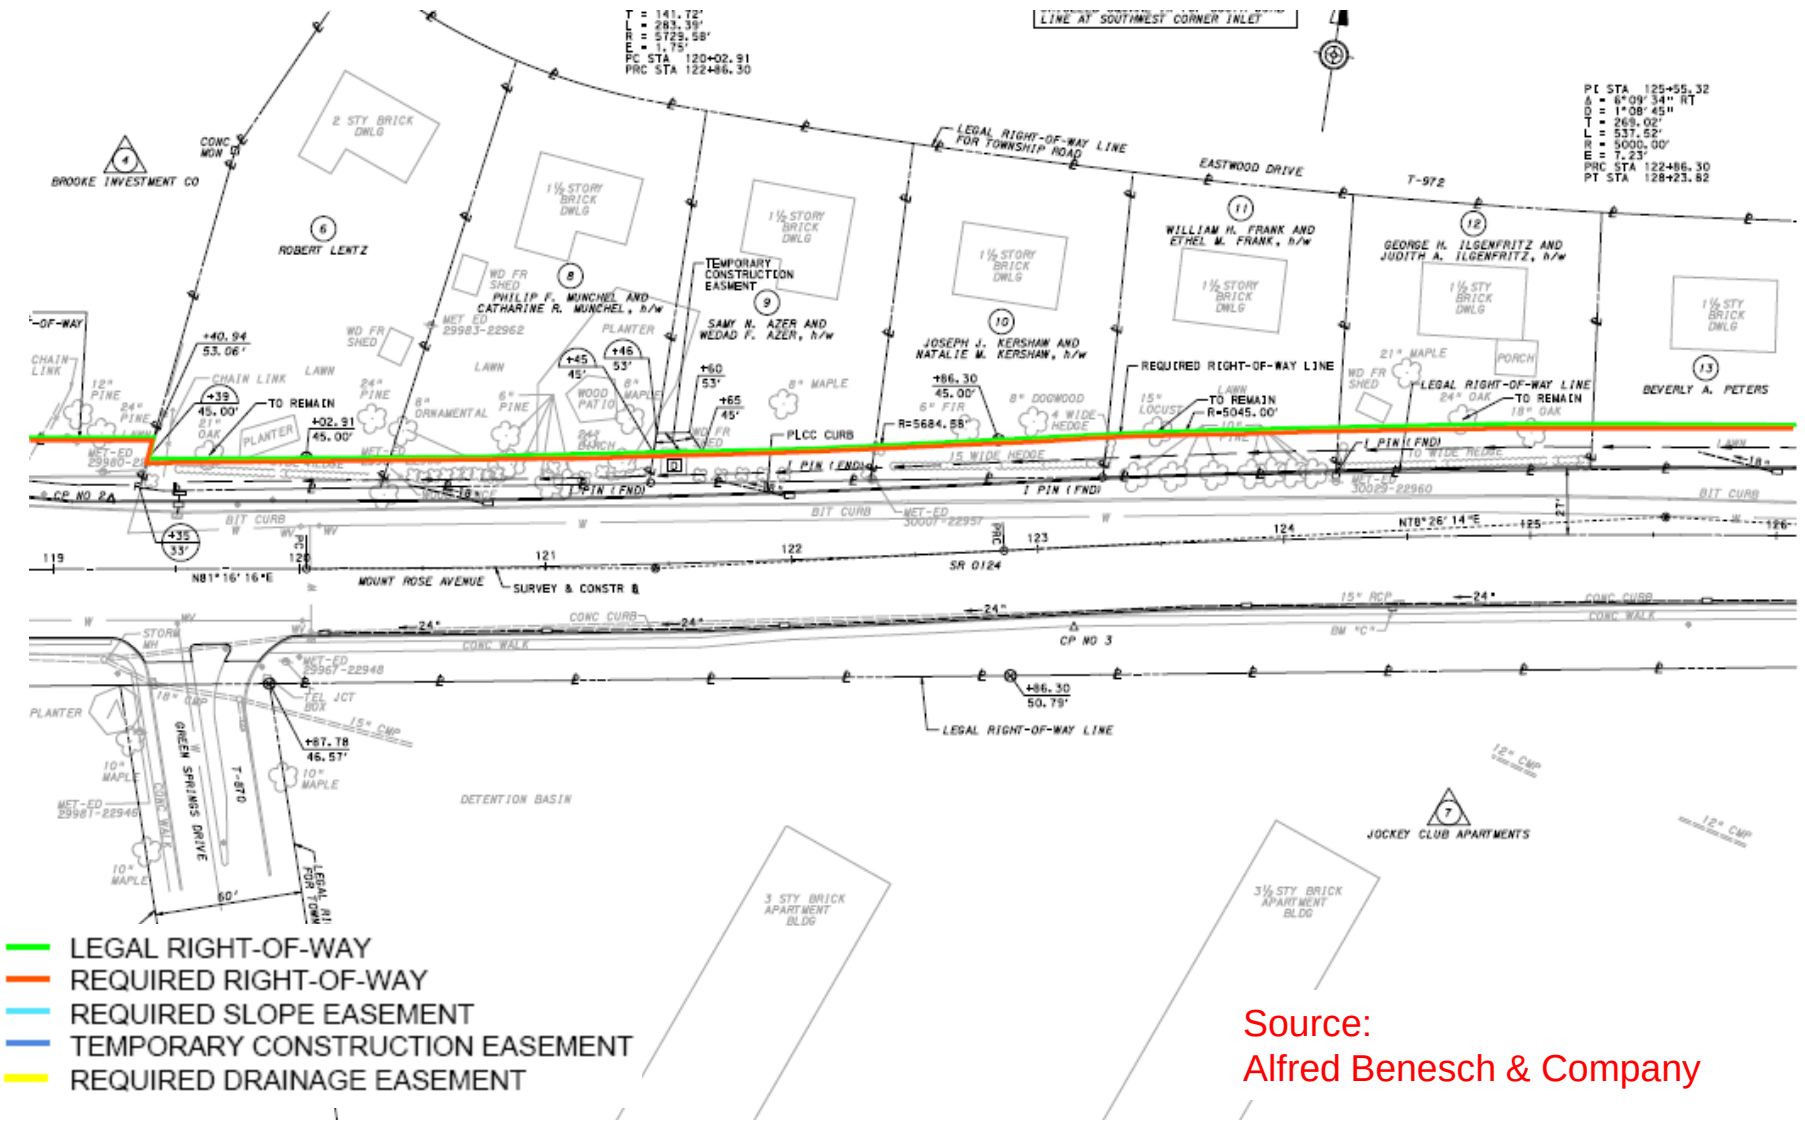

Source:
Alfred Benesch & Company

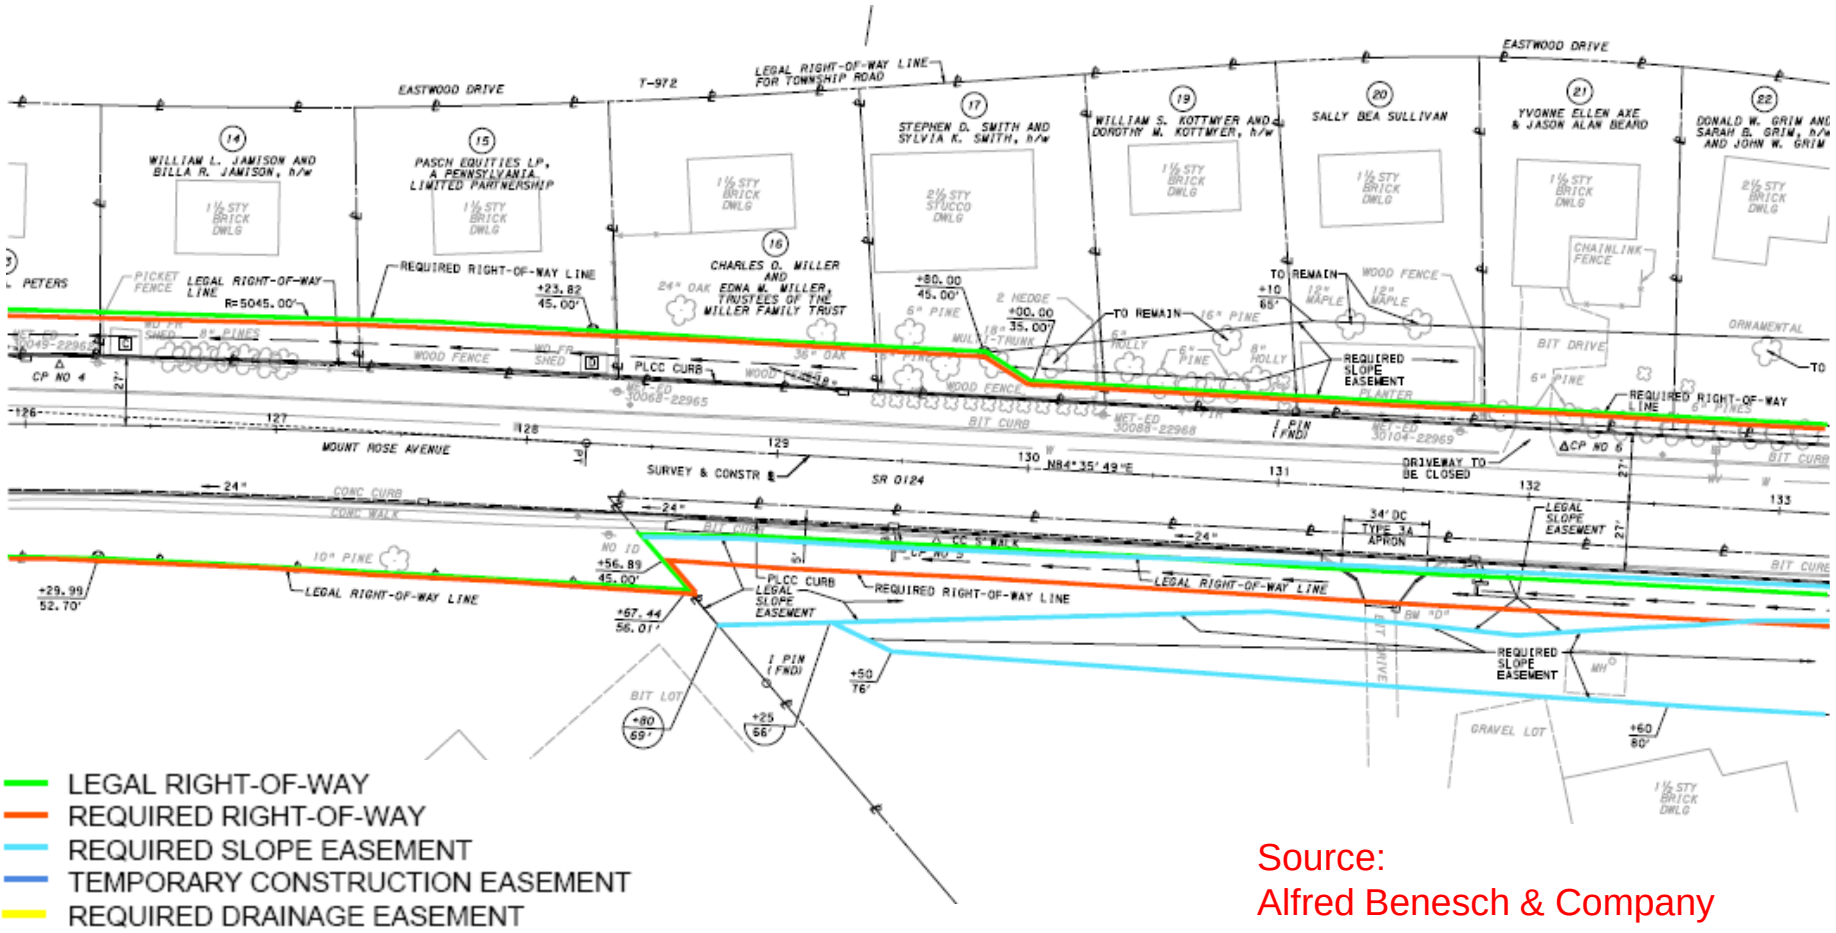

Source:
Alfred Benesch & Company

First Capital Engineering

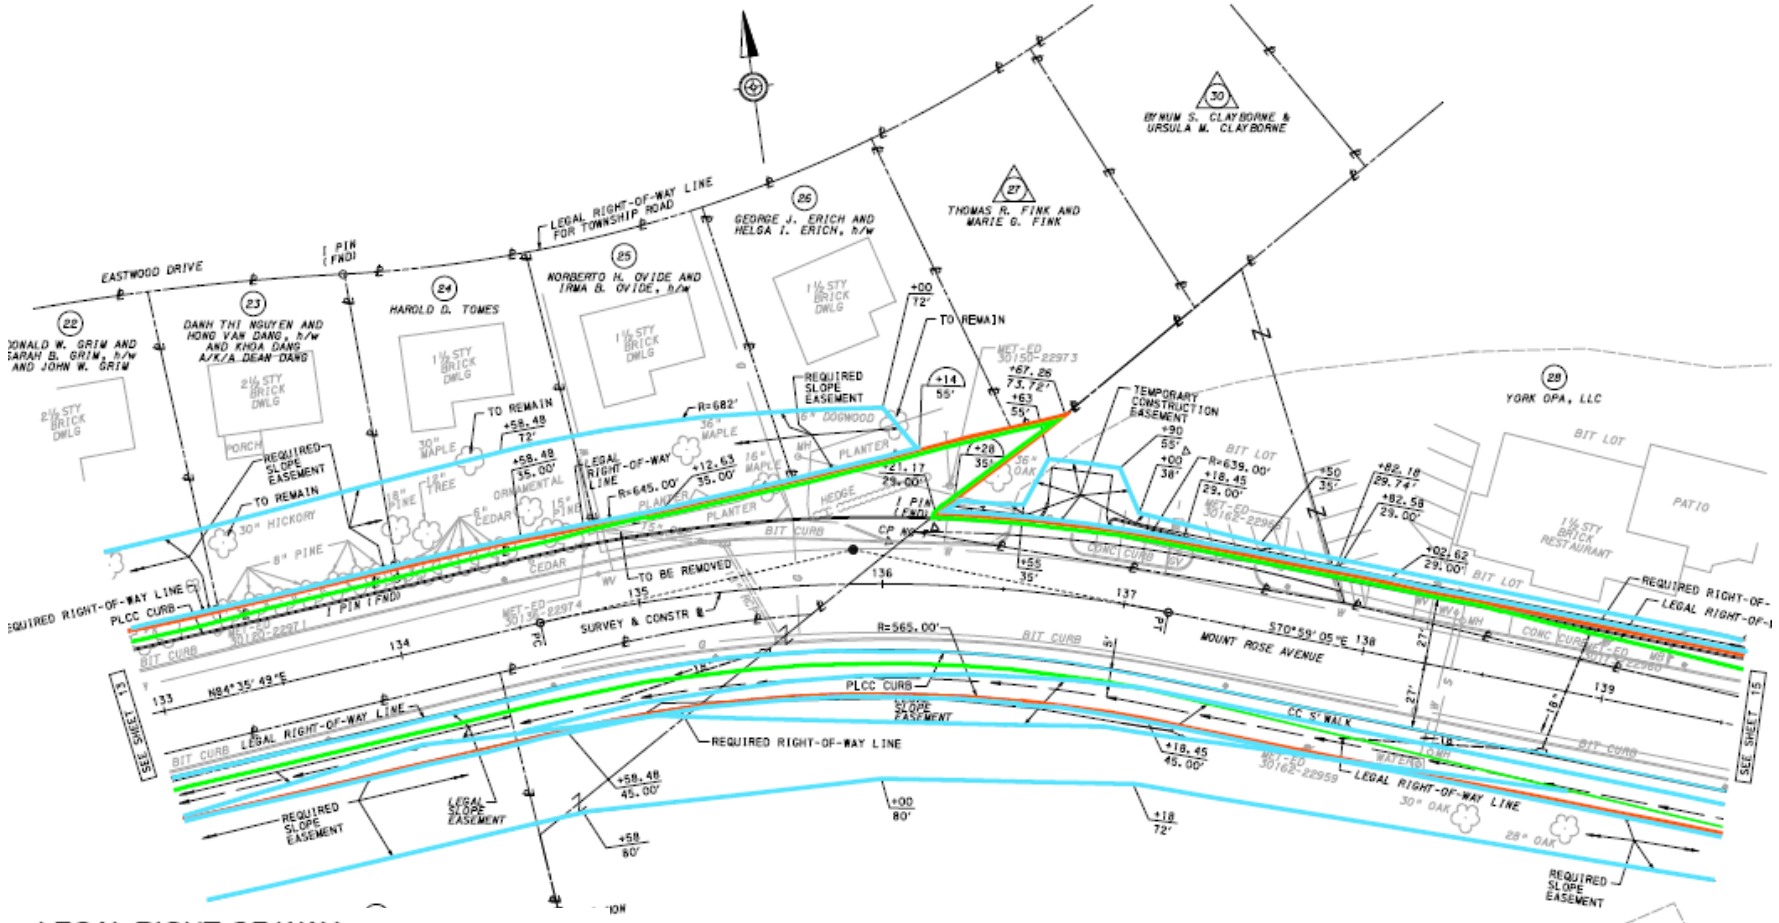

Source:
Alfred Benesch & Company

48 S. Richland Ave. York PA 17404 | Phone: 717.845.3227 | Fax: 717.852.7891 | www.FCAP.com

First Capital Engineering

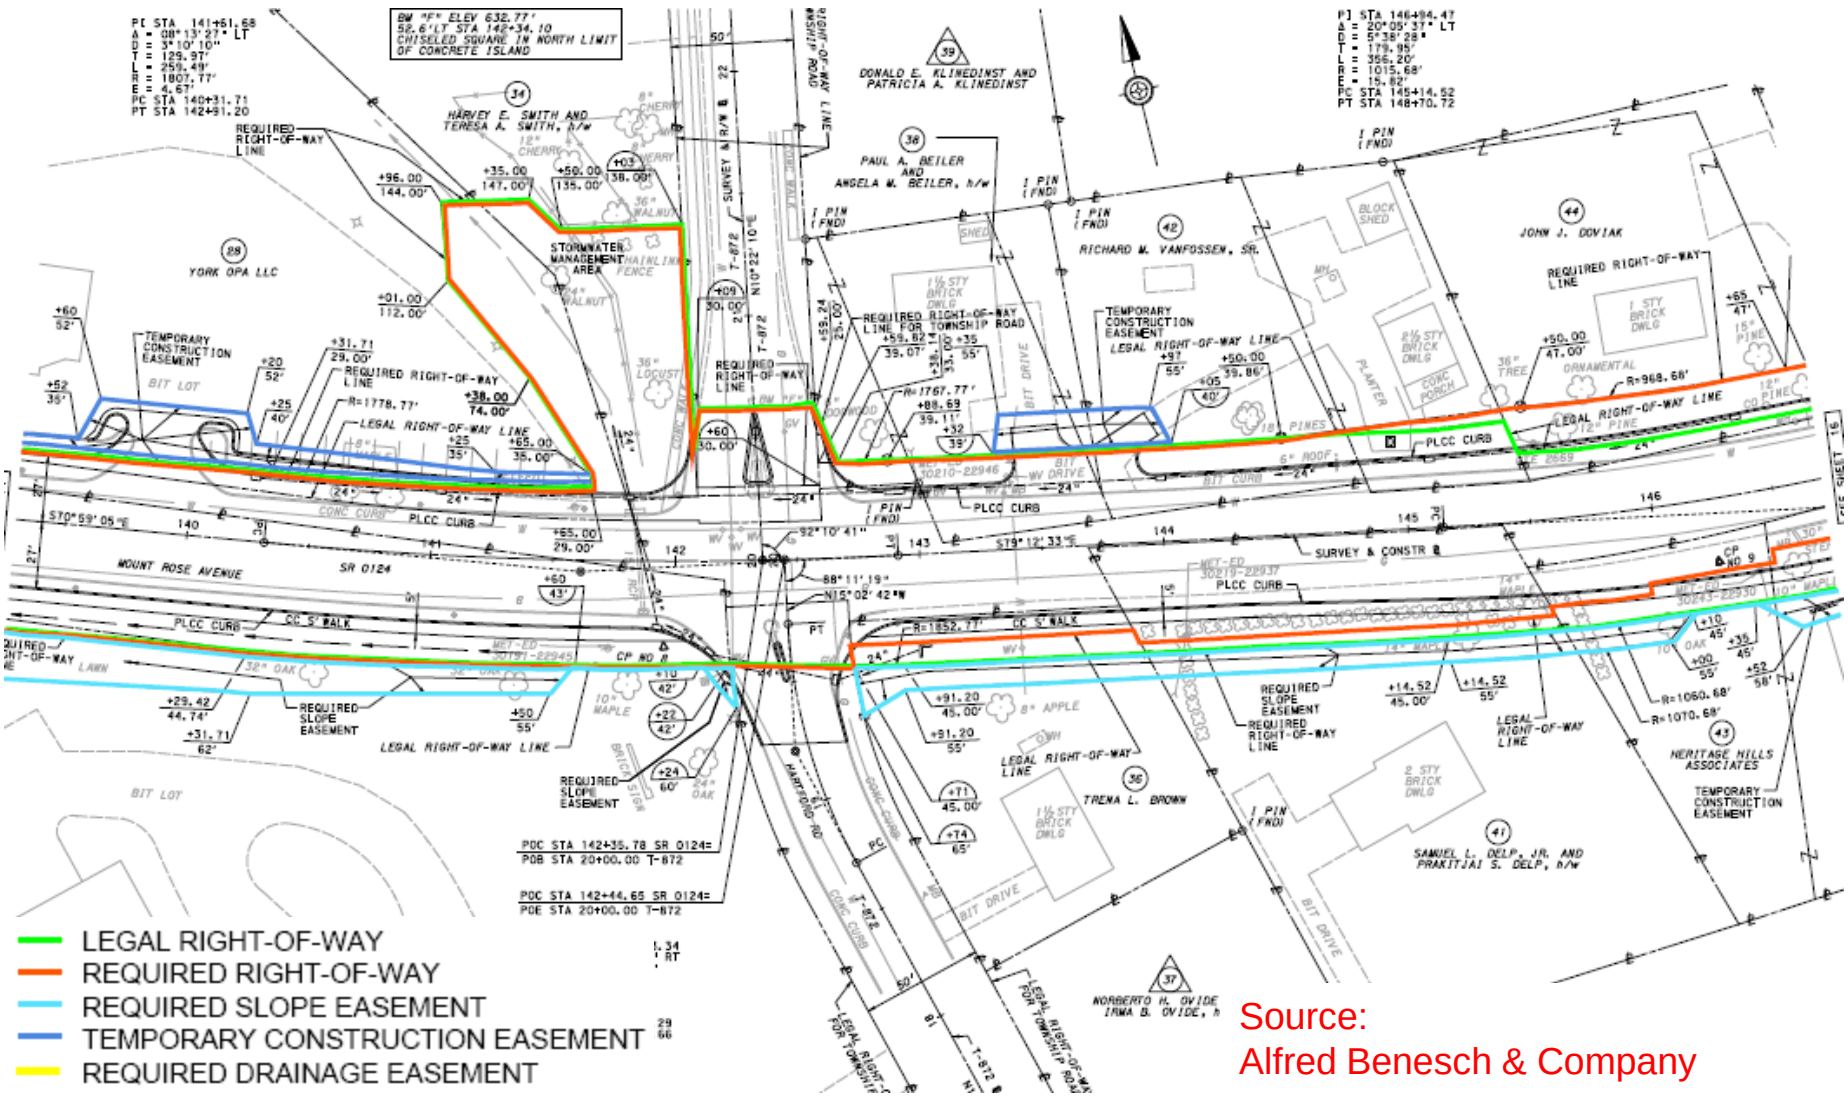

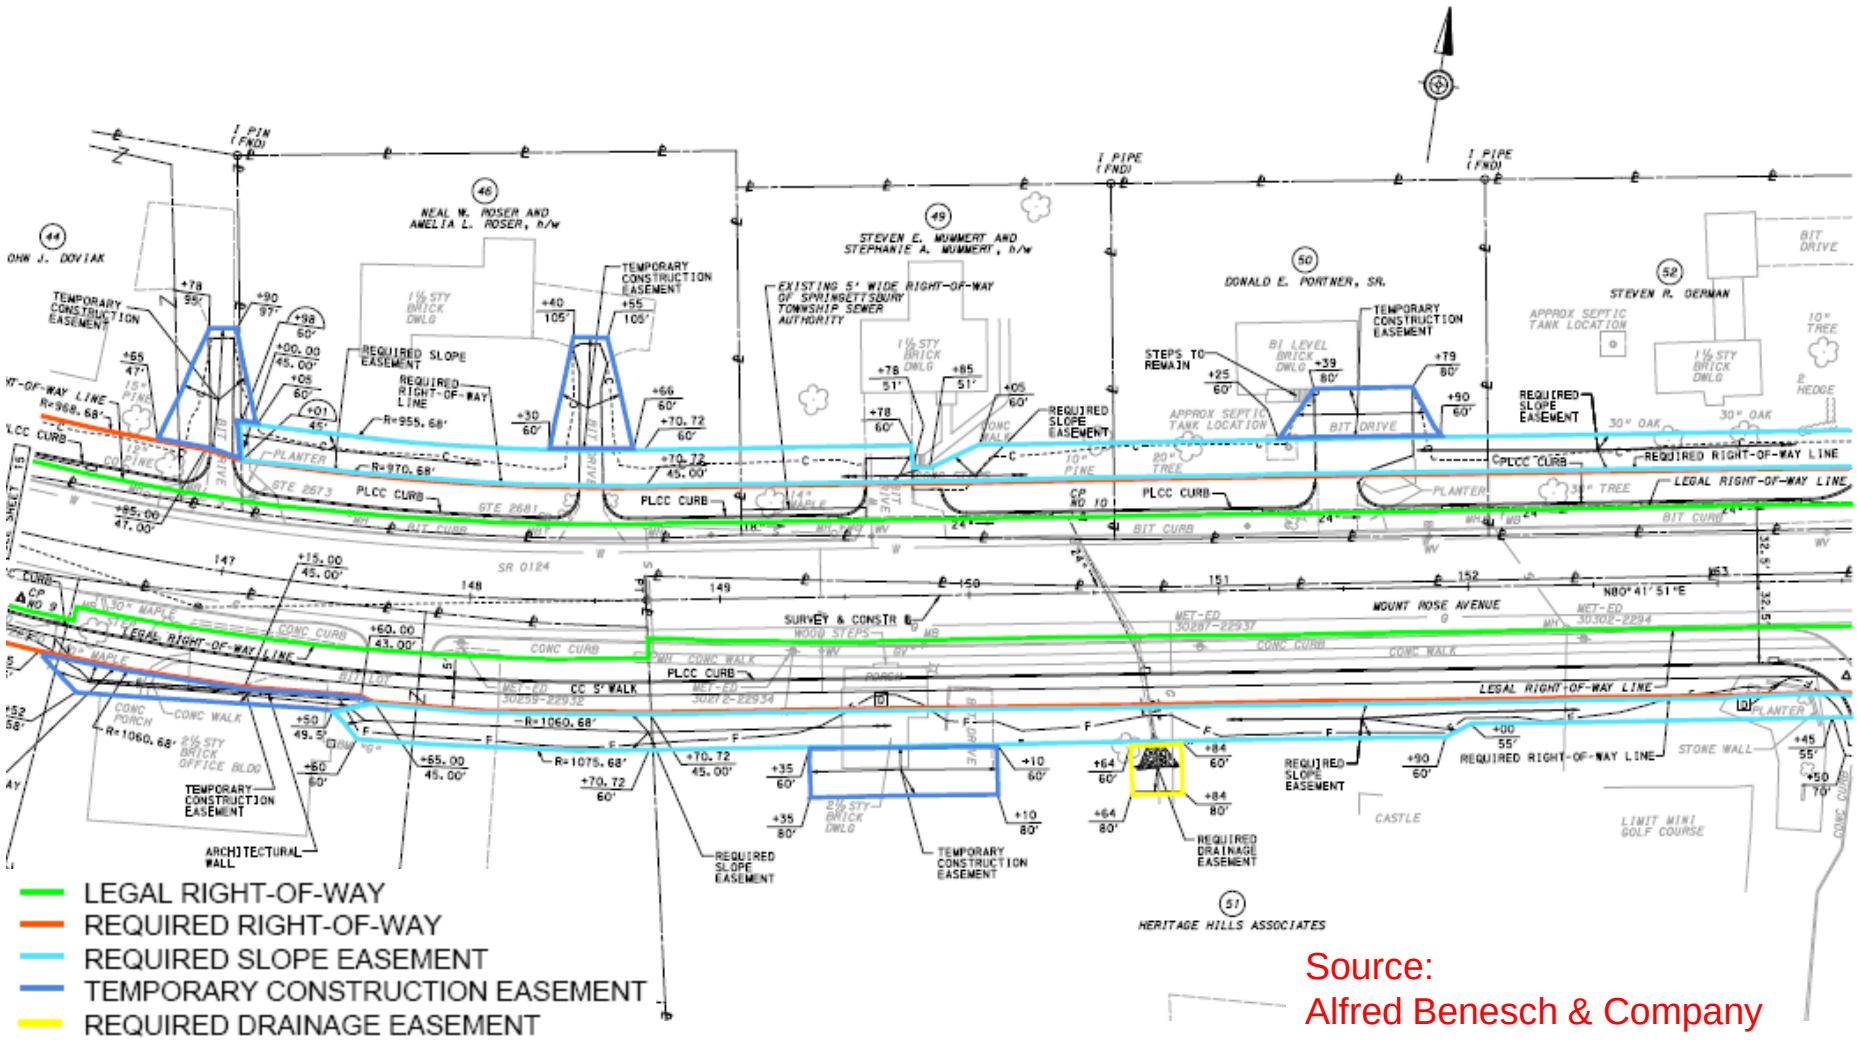

Source:
Alfred Benesch & Company

First Capital Engineering

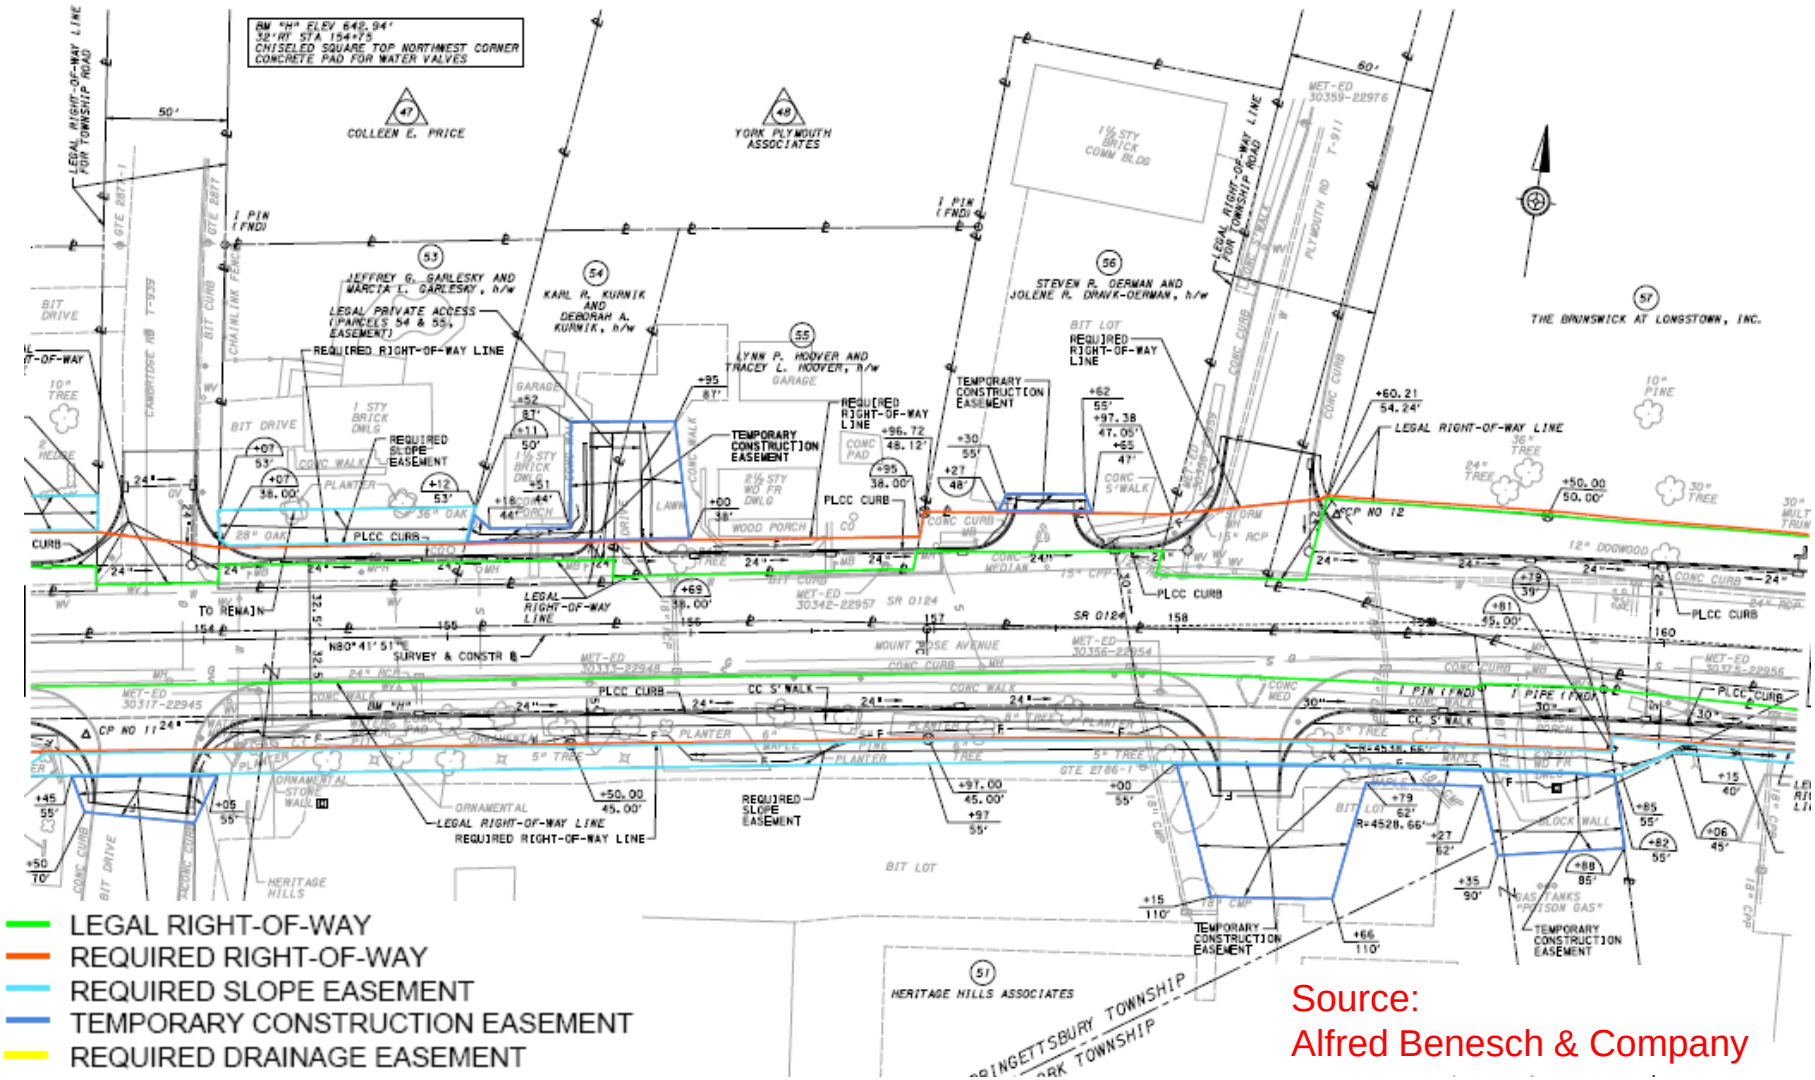

Source:
Alfred Benesch & Company

EAGLE'S NEST PROPERTY

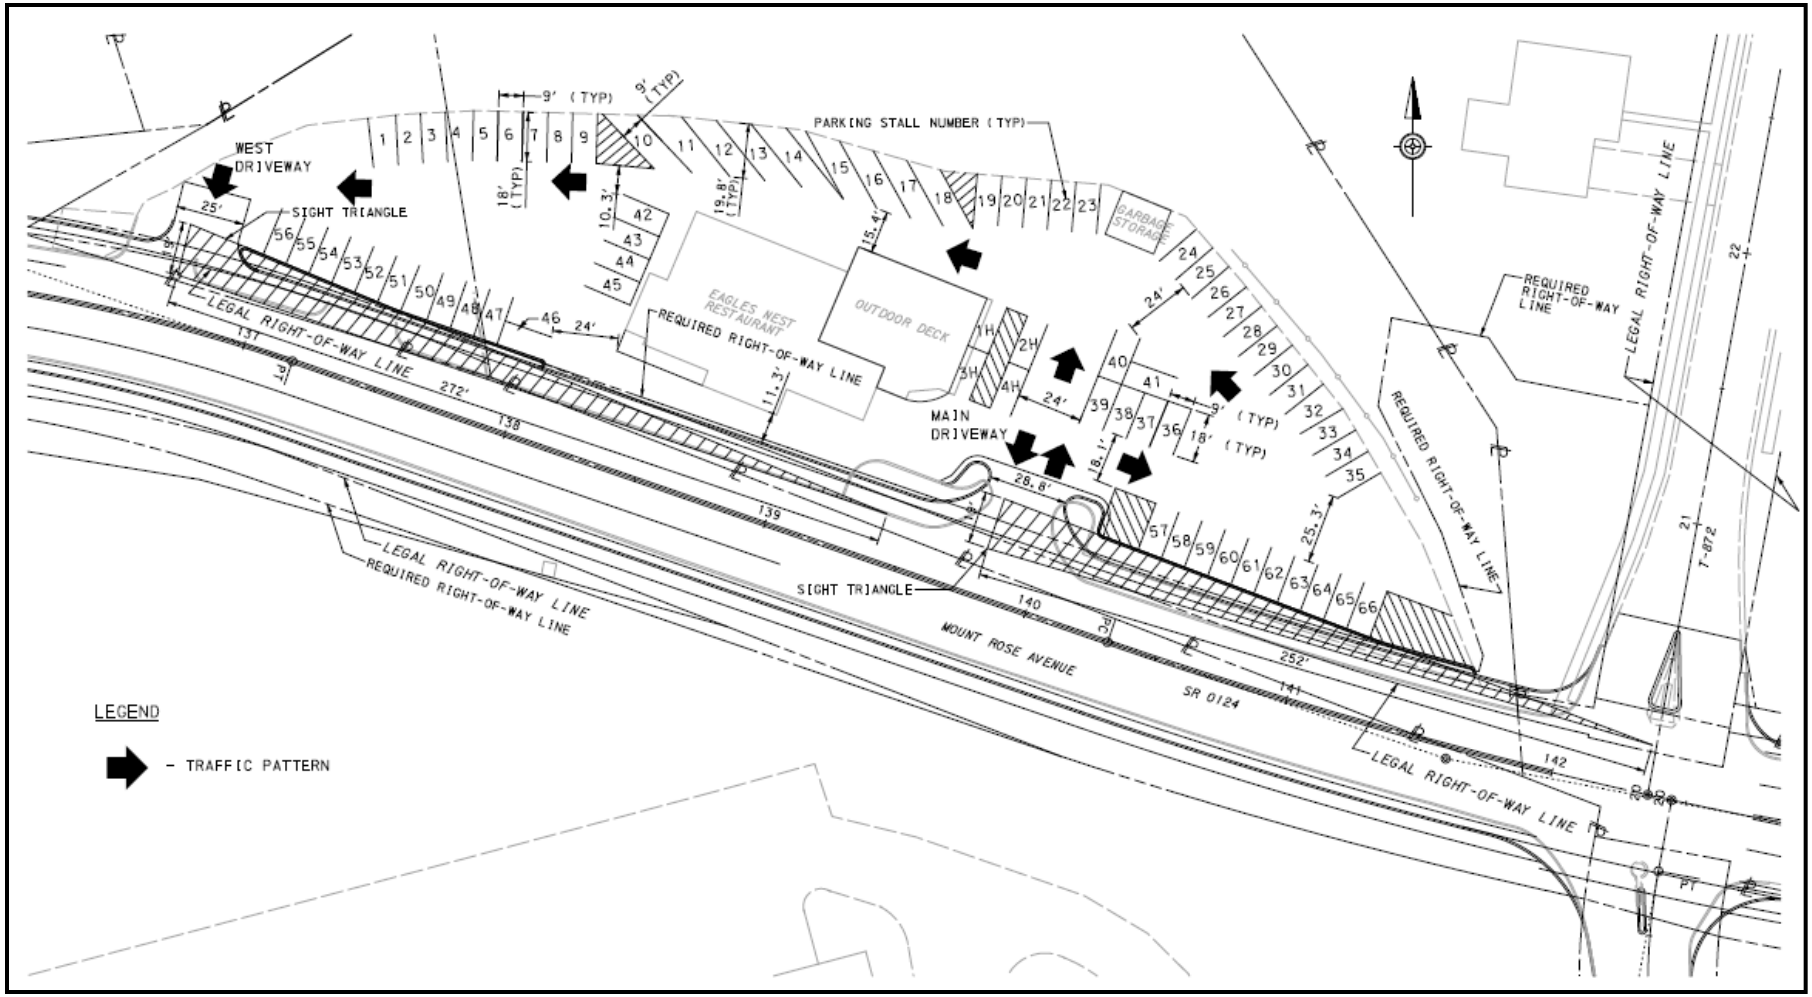

QUESTIONS OR COMMENTS ?

48 S. Richland Ave. York PA 17404 | Phone: 717.845.3227 | Fax: 717.852.7891 | www.FCAP.com